



DWG NAME: Z:\SHARED\URLA\PROJECTS\2024\026_PARK AVENUE REFRESH\DESIGN\CAD\PAR-HSP.DWG
PRINT DATE: 01/16/2026 @ 06:10:54 PM
REVISED DATE: 01/16/2026 @ 06:10:54 PM
REVISED BY: BRYAN

- BENCH DONOR LEGEND:**
D1- Michael and Andrea Donaldson
D2- Tom Kazeck
D3- Brenda Voght Harrison
D4- Louise Peterson
D5- Carolyn Kent Butt Grist
D6- Whittington Bench
D7- Jay E. Folk
D8- Cathy O'Shaughnessy Krautler
D9- Madeleine Becker
D10- Fred G. Owles, Jr., AIA
D11- John McQueen Mills
D12- Thomas Patrick Prince
D13- Thomas B. Savino

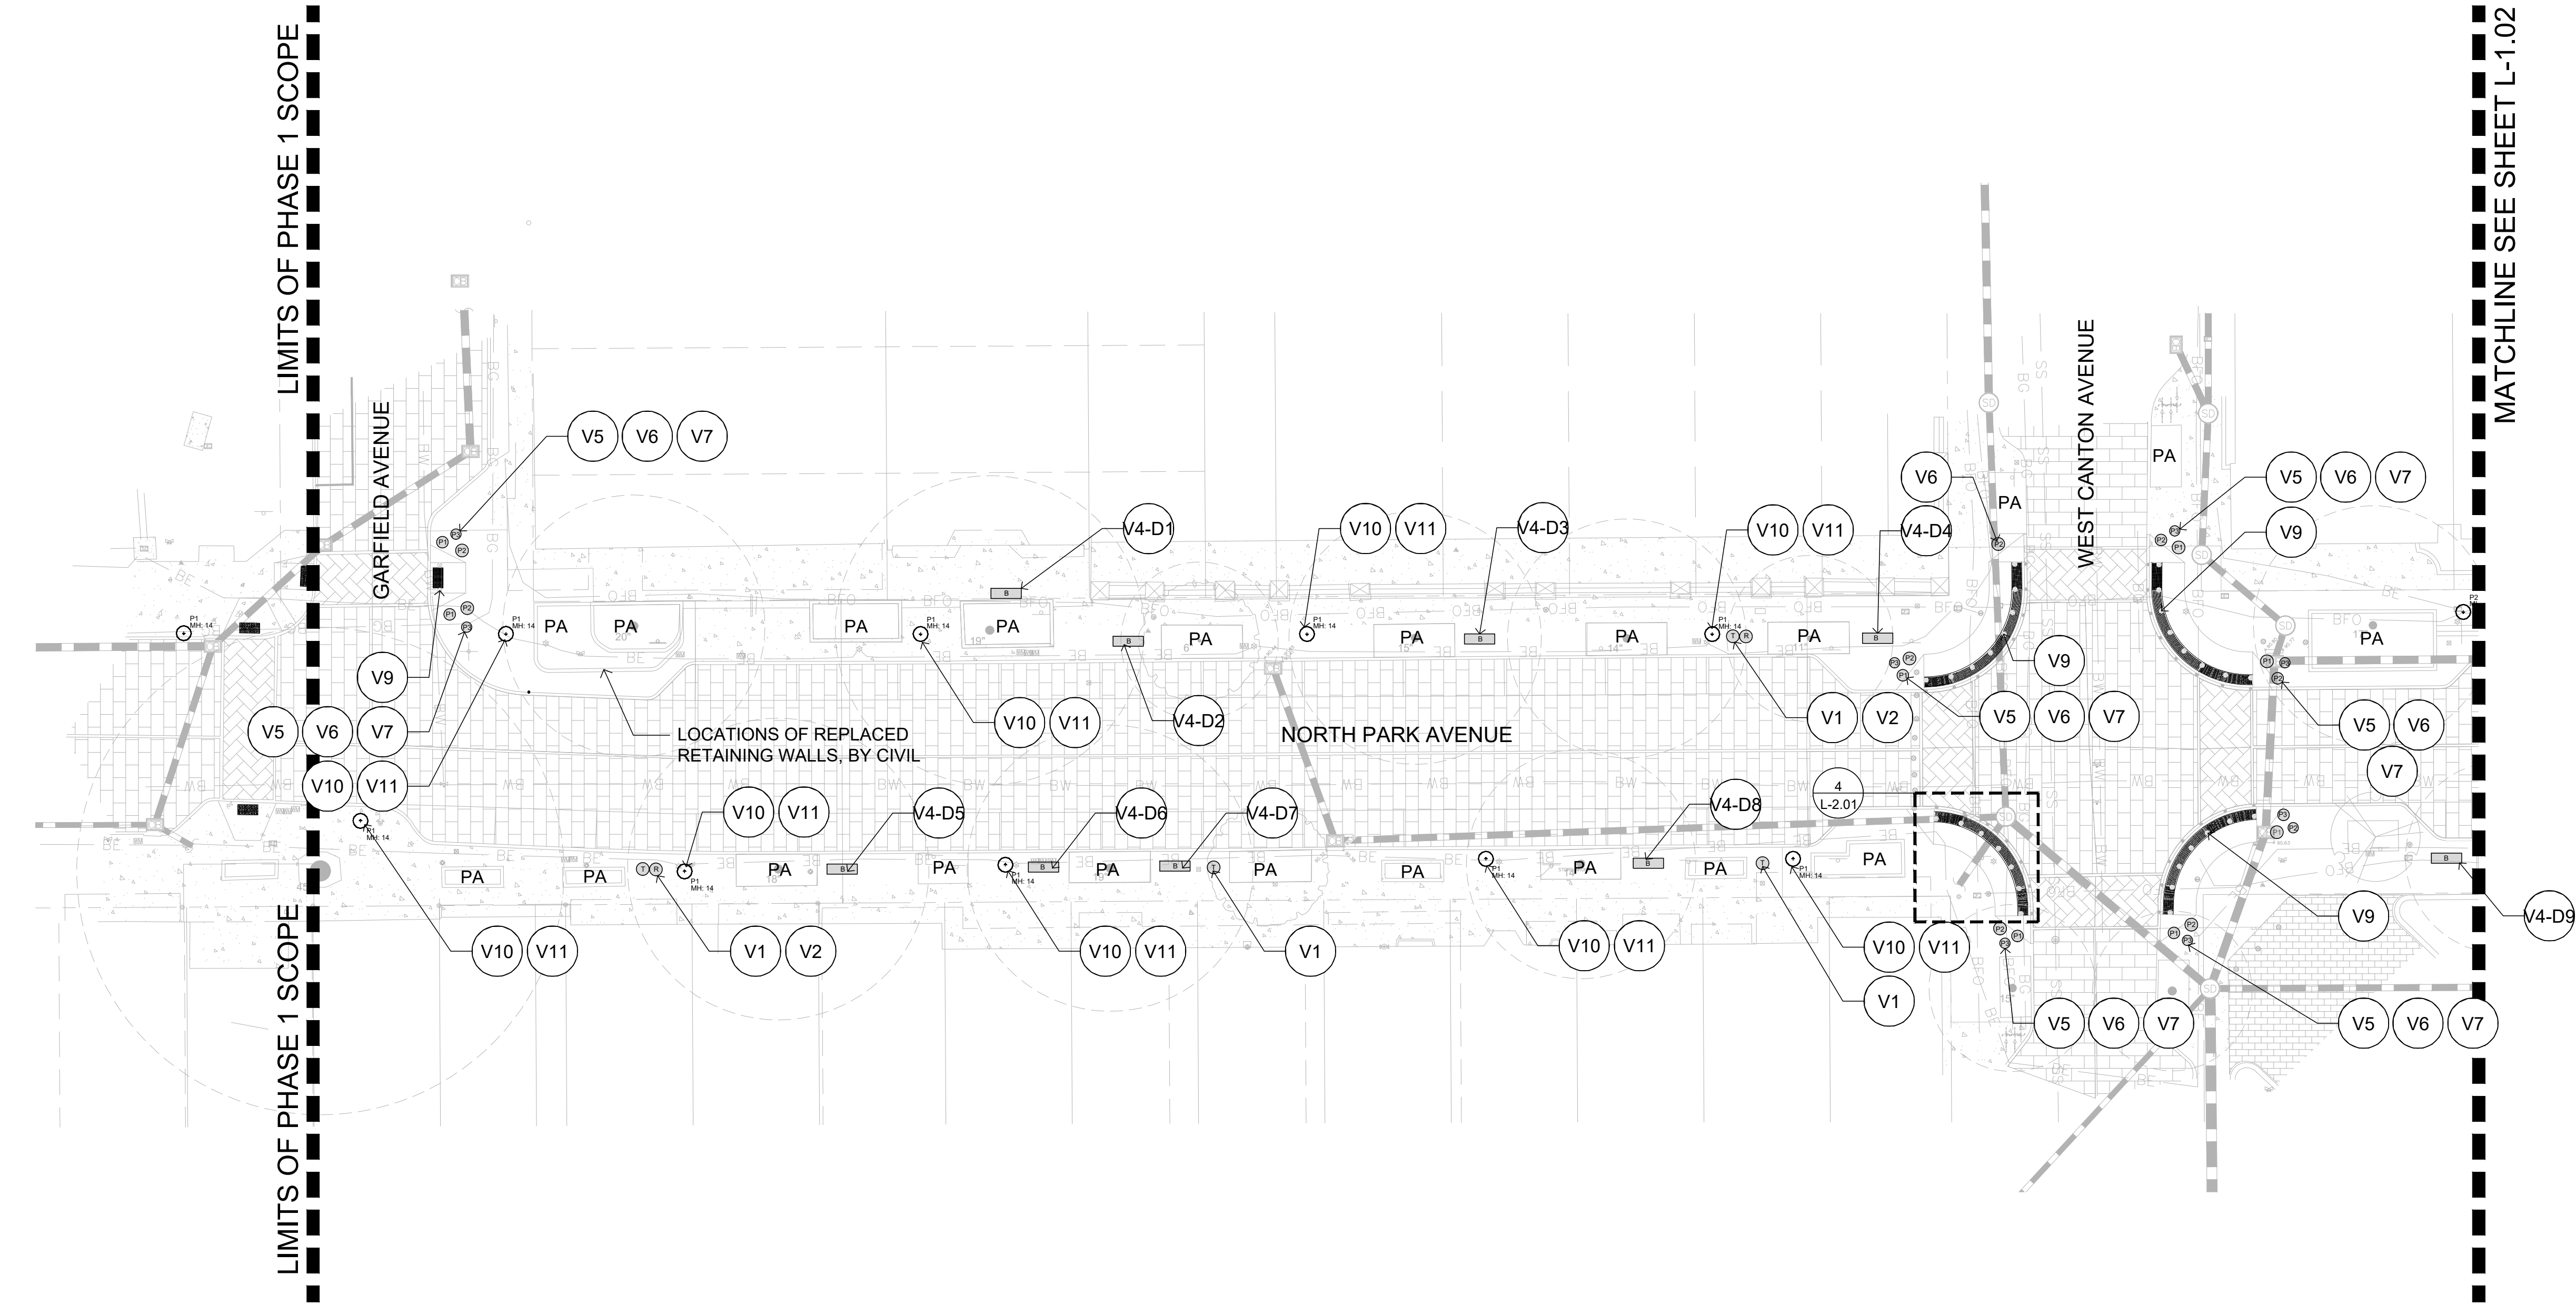

NOTE: CONTRACTOR TO COORDINATE WITH CITY OF WINTER PARK TO STORE EXISTING BENCHES OFF-SITE. ALL DEDICATED / NAMED BENCHES MUST BE PLACED IN THE SAME GENERAL LOCATION THAT THEY WERE REMOVED.

REFER TO SHEET C6.1/6- CUSTOM HANDICAP RAMP WITH TACTILE DETECTABLE WARNINGS

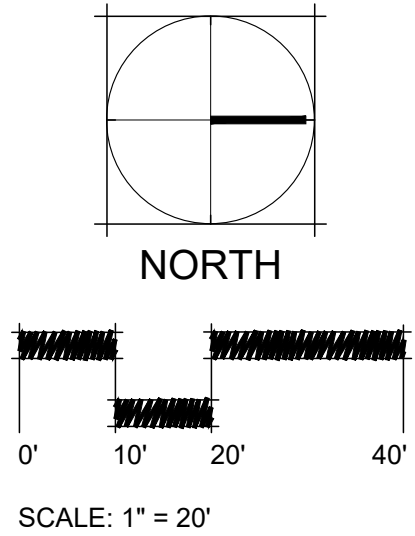


SHEET LEGEND:

Tag	Material
V1	LITTER RECEPTACLE - WITH HOOD
V2	RECYCLING RECEPTACLE WITH HOOD
V3	TREE GRATE
V4	BENCH - BY CITY (RELOCATED)
V5	CUSTOM PLANTER POT 1
V6	CUSTOM PLANTER POT 2
V7	CUSTOM PLANTER POT 3
V8	BIKE RACK
V9	BOLLARD COVER AND BASE
V10	SITE LIGHT POLE WITH PLANTER BASKETS
V11	HANGING BASKETS
P1	MEDIUM POT
P2	LARGE POT
P3	SMALL POT
PA	PLANTING AREA

FOR ALL PLANTER POT SIZES AND COLOR SEE MATERIAL SCHEDULE ON SHEET L-1.10

KEY PLAN:

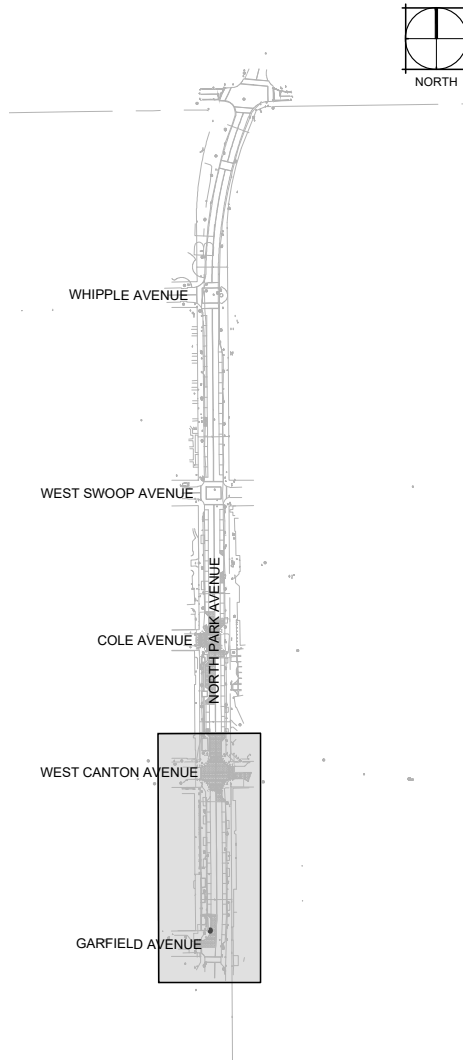

STRINGFELLOW
Planning & Design

www.stringfellowplanning.com
alex@stringfellowplanning.com
P: 352.217.7710

PARK AVENUE REFRESH PHASE 1

Winter Park, Florida

SEAL

DANIEL A. ROGERS, RLA
FLORIDA LICENSE #666866

ISSUED:	DATE:
PRICING DOCUMENTS	08/07/2025
IFC DOCUMENTS	10/29/2025
PERMIT SUBMITTAL	01/19/2026

REV.	DATE	DESCRIPTION

HARDSCAPE PLAN


Sheet Title

JOB NO.	2024.026
SCALE:	AS SHOWN
DATE:	08/07/2025
DESIGN	BRW
DRAWN:	BRW
CHECKED:	DAR

L-1.01


DWG NAME: Z:\SHARED\DLA\PROJECTS\2024\026_PARK AVENUE REFRESH\DESIGN\CAD\PAR-HSP.DWG
PRINT DATE: 01/16/2026 @ 05:59:58 PM
REVISED DATE: 01/16/2026 @ 05:59:58 PM
REVISED BY: BRYAN

- BENCH DONOR LEGEND:**
D1- Michael and Andrea Donaldson
D2- Tom Kazeck
D3- Brenda Voght Harrison
D4- Louise Peterson
D5- Carolyn Kent Butt Grist
D6- Whittington Bench
D7- Jay E. Folk
D8- Cathy O'Shaughnessy Krautler
D9- Madeleine Becker
D10- Fred G. Owles, Jr., AIA
D11- John McQueen Mills
D12- Thomas Patrick Prince
D13- Thomas B. Savino

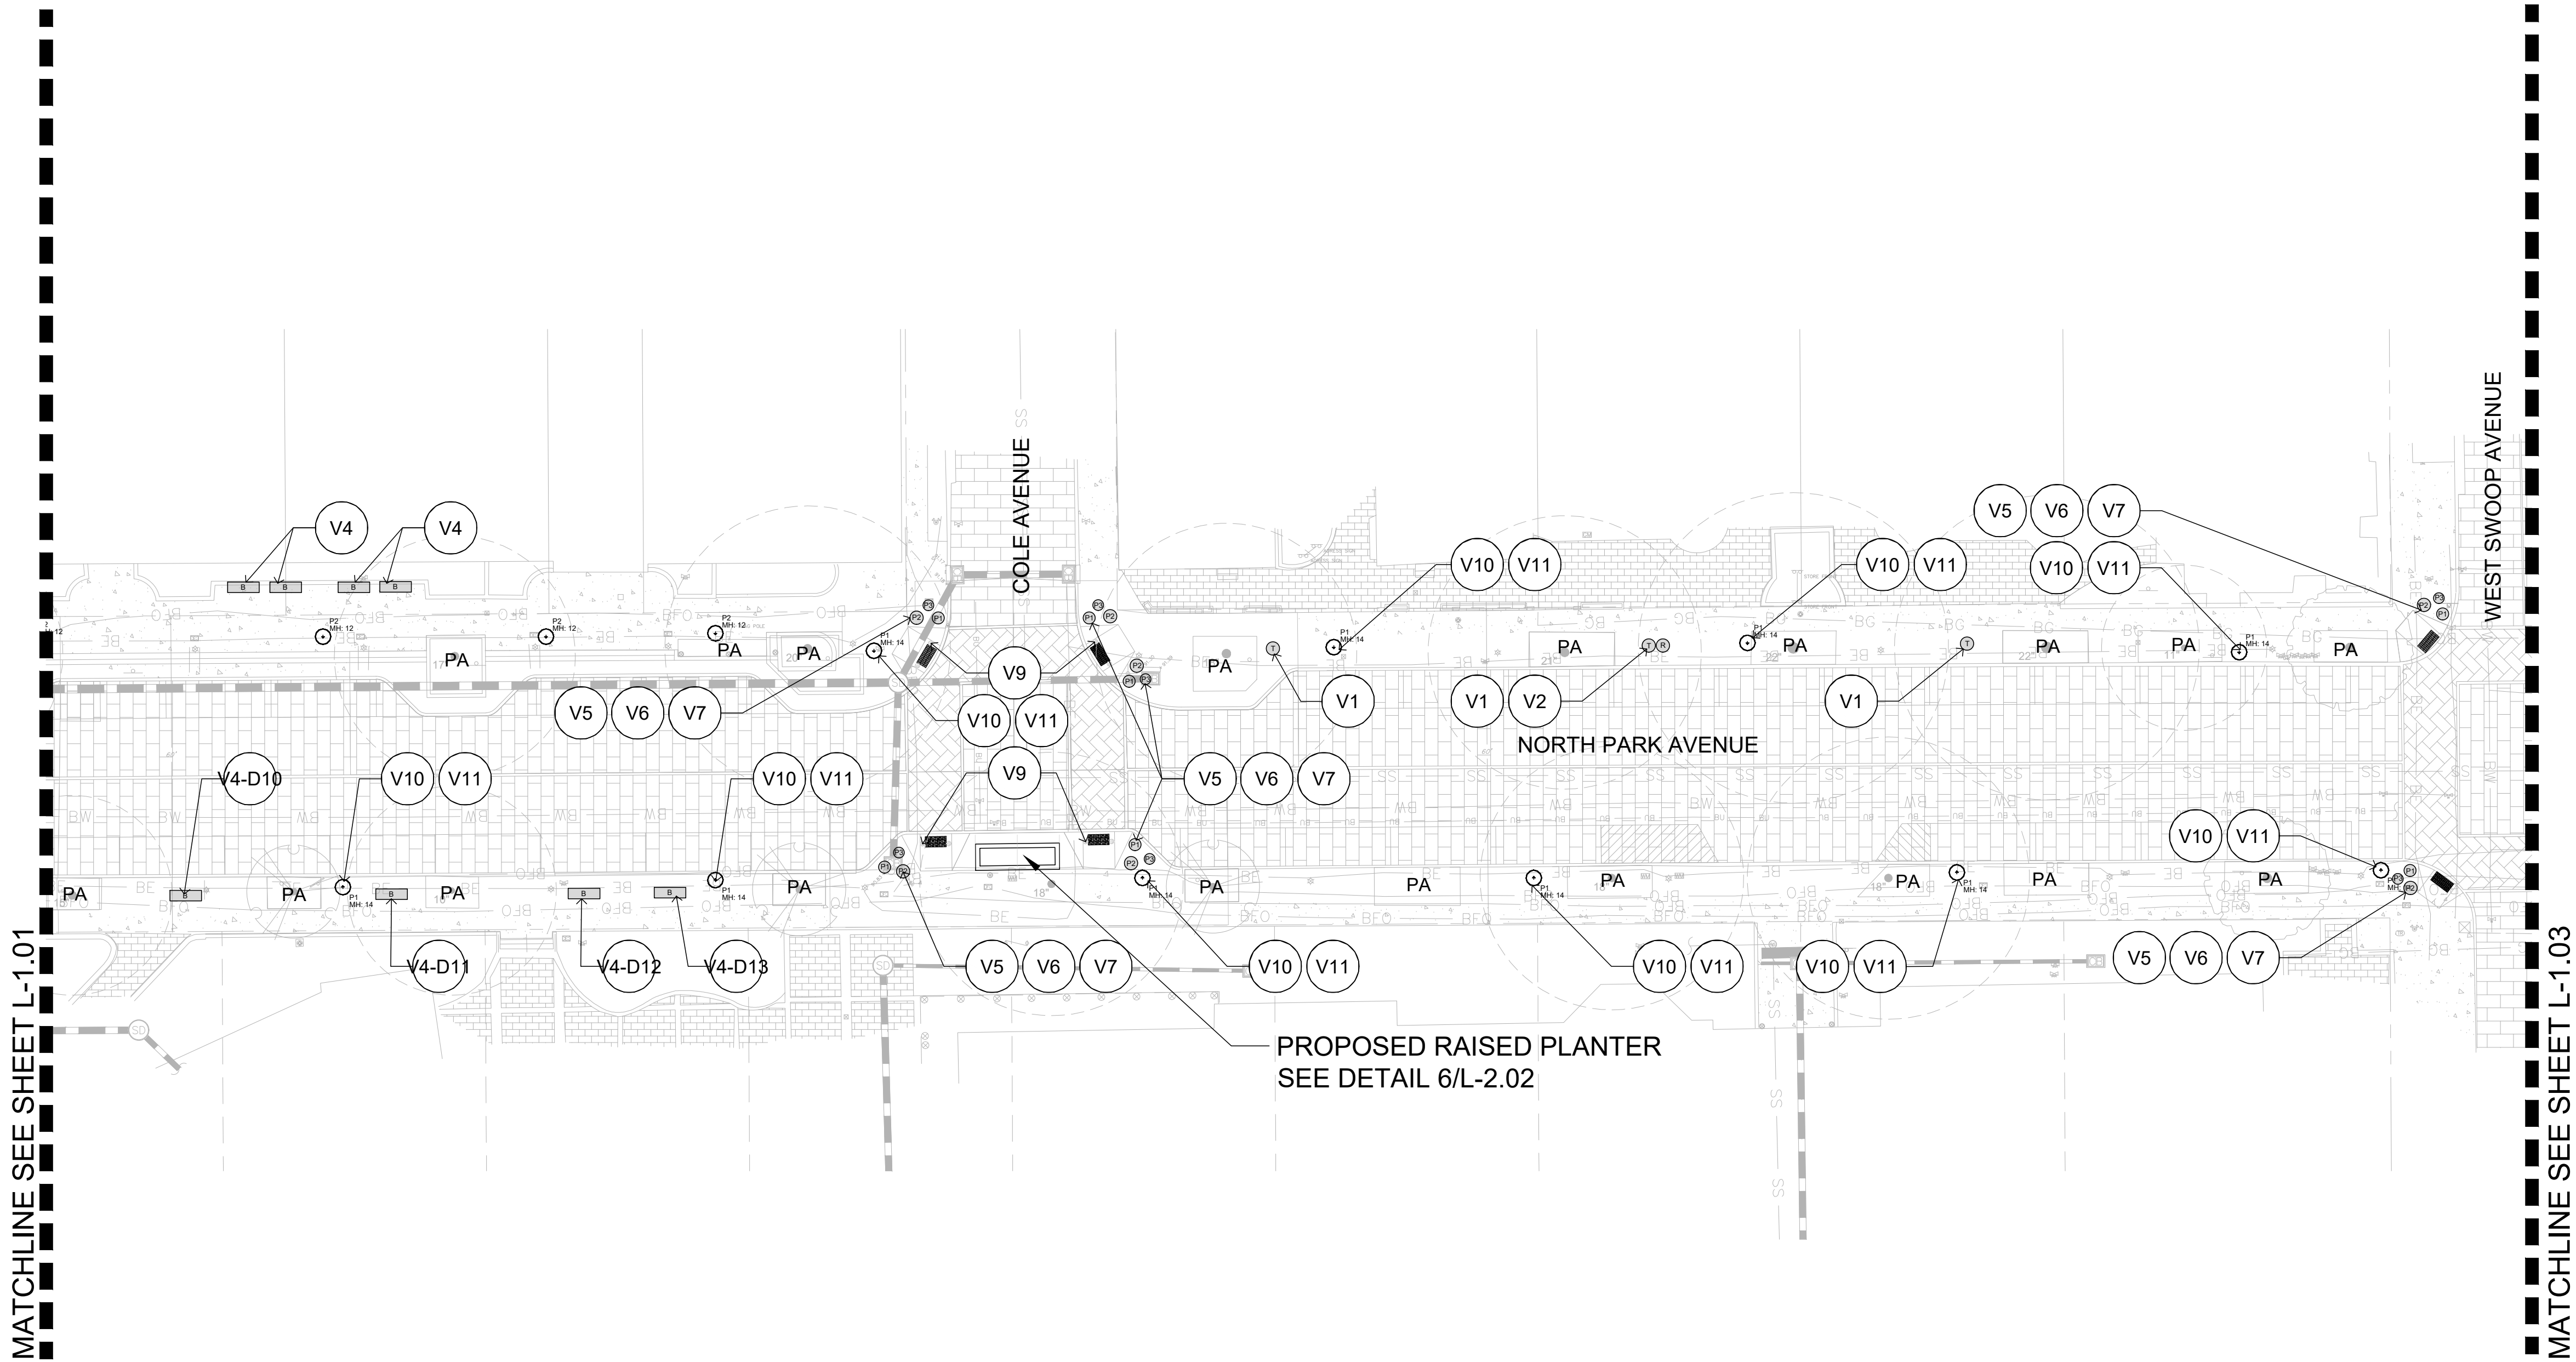

NOTE: CONTRACTOR TO COORDINATE WITH CITY OF WINTER PARK TO STORE EXISTING BENCHES OFF-SITE. ALL DEDICATED / NAMED BENCHES MUST BE PLACED IN THE SAME GENERAL LOCATION THAT THEY WERE REMOVED.

REFER TO SHEET C6.1/6- CUSTOM HANDICAP RAMP WITH TACTILE DETECTABLE WARNINGS

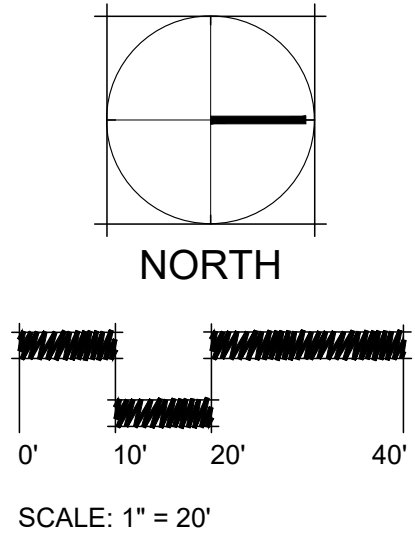


SHEET LEGEND:

Tag	Material
V1	LITTER RECEPTACLE - WITH HOOD
V2	RECYCLING RECEPTACLE WITH HOOD
V3	TREE GRATE
V4	BENCH - BY CITY (RELOCATED)
V5	CUSTOM PLANTER POT 1
V6	CUSTOM PLANTER POT 2
V7	CUSTOM PLANTER POT 3
V8	BIKE RACK
V9	BOLLARD COVER AND BASE
V10	SITE LIGHT POLE WITH PLANTER BASKETS
V11	HANGING BASKETS
P1	MEDIUM POT
P2	LARGE POT
P3	SMALL POT
PA	PLANTING AREA

FOR ALL PLANTER POT SIZES AND COLOR SEE MATERIAL SCHEDULE ON SHEET L-1.10

KEY PLAN:

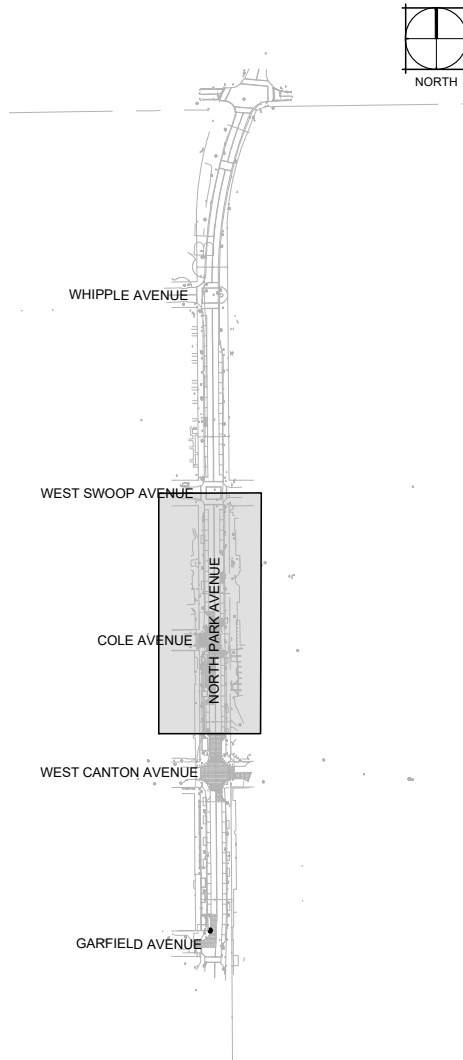

STRINGFELLOW
Planning & Design

www.stringfellowplanning.com
alex@stringfellowplanning.com
P: 352.217.7710

PARK AVENUE
REFRESH
PHASE 1

Winter Park, Florida

SEAL

DANIEL A. ROGERS, RLA
FLORIDA LICENSE #6666866

ISSUED:	DATE:
PRICING DOCUMENTS	08/07/2025
IFC DOCUMENTS	10/29/2025
PERMIT SUBMITTAL	01/19/2026

REV.	DATE	DESCRIPTION

HARDSCAPE PLAN

Sheet Title	
JOB NO.	2024.026
SCALE:	AS SHOWN
DATE:	08/07/2025
DESIGN	BRW
DRAWN:	BRW
CHECKED:	DAR



L-1.02

KEY PLAN:

Vendor No.	Contact Information				
1	Artistic Pavers Rich Mueller C: 407.383.5747 www.artisticpavers.com	14	Landreth Bob Watson C: 407.754.5941 bob@landrethinc.com https://landrethinc.com/	144	Reliance Foundry Vedant Capila P: 1.877.789.3245 Direct: 604.592.4327 Vedant@reliance-foundry.com
3	DC Kerckhoff Company Shelly Admire P: 239-597-7218 https://kerckhoffstone.com	144	Reliance Foundry Vedant Capila P: 1.877.789.3245 Direct: 604.592.4327 Vedant@reliance-foundry.com	92	Iron Age Design Kathleen Armstrong C: 206.550.8268 P: 206.276.0925 kathleen@ironagegrates.com www.ironagegrates.com
143	Kenneth Lynch & Sons Maria Dumoulin P: 203.264.2831 X 310 maria@klynchandsons.com	92	Iron Age Design Kathleen Armstrong C: 206.550.8268 P: 206.276.0925 kathleen@ironagegrates.com www.ironagegrates.com		
15	Landscape Forms Kellie Moore P: 1.800.430-6206 Ext. 1322 C: 407-754-6214 kmoore@landscapeforms.com		Ovation Contruction Mike Lewis P: 407.242.5429 mike@ovationinc.net		



HARDSCAPE

MATERIAL SCHEDULE

Sheet Title	
JOB NO.	2024.026
SCALE:	AS SHOWN
DATE:	08/07/2025
DESIGN	BRW
DRAWN:	BRW
CHECKED:	DAR

L-1.10



STRINGFELLOW
Planning & Design

www.stringfellowplanning.com
alex@stringfellowplanning.com
P: 352.217.7710

PARK AVENUE REFRESH PHASE 1

Winter Park, Florida

SEAL

DANIEL A. ROGERS, RLA
FLORIDA LICENSE #666686

ISSUED:	DATE:
PRICING DOCUMENTS	08/07/2025
IFC DOCUMENTS	10/29/2025
PERMIT SUBMITTAL	01/19/2026

[illegible]

<u>SYMBOL</u>	<u>CODE</u>	<u>QTY</u>	<u>BOTANICAL NAME</u>	<u>COMMON NAME</u>	<u>SPEC</u>	<u>NATIVE</u>	<u>DROUGHT TOLERANT</u>	<u>SPACING</u>
<u>TREES</u>								
	LAG	4	Lagerstroemia indica x fauriei 'Muskogee'	Muskogee Crape Myrtle	5'-6' Cal., 16' - 18' Ht., Standard	No	Medium	Per Plan
	QUV	4	Quercus virginiana	Southern Live Oak	6" Cal Min., 16' - 18' Ht., Specimen	Yes	High	Per Plan

<u>SYMBOL</u>	<u>CODE</u>	<u>QTY</u>	<u>BOTANICAL NAME</u>	<u>COMMON NAME</u>	<u>SPEC</u>	<u>NATIVE</u>	<u>DROUGHT TOLERANT</u>	<u>SPACING</u>
SHRUB AREAS								
	ZAP	348	Zamia pumila	Coontie Cycad	3 gal., 12-14" Ht., Full in Pot	Yes	High	30" o.c.
GROUND COVERS								
	LIM	538	Liriope muscari	Lilyturf	1 Gal., 12" Ht. x 12" Spr.	No	High	18" o.c.
SOD/SEED								
	STE	1,470 sf	Stenotaphrum secundatum 'Floratam'	Floratam St. Augustine Grass	sod	No	Low	
	ZOY	1,872 sf	Zoysia japonica 'Empire'	Empire Zoysia Grass	sod		High	
SEASONAL FLOWERS								
	ANN	775	Seasonal Flowers mixed species		1 Gal., Full in Pot	NA	NA	12" o.c.

1. PROVIDE STRUCTURAL SOIL BENEATH PAVEMENTS ADJACENT TO CANOPY TREES TO ALLOW ROOT GROWTH WHILE SUPPORTING VEHICULAR LOADS.
2. STRUCTURAL SOIL SHALL CONSIST OF ANGULAR CRUSHED STONE (≈80%), LOAM SOIL (≈20%), AND HYDROGEL BINDER, THOROUGHLY BLENDED.
3. STONE SHALL BE WASHED, ANGULAR, AND UNIFORMLY GRADED (NO LIMESTONE SCREENINGS OR FINES).
4. SOIL COMPONENT SHALL BE FLORIDA-COMPATIBLE LOAM, FREE OF DEBRIS, SALTS, AND EXCESSIVE CLAY.
5. INSTALL STRUCTURAL SOIL TO A MINIMUM DEPTH OF 24–36 INCHES UNLESS OTHERWISE SHOWN.
6. EXTEND STRUCTURAL SOIL HORIZONTALLY TO A MINIMUM OF 2–3 TIMES THE TREE ROOT BALL DIAMETER OR AS SPACE ALLOWS.
7. COMPACT STRUCTURAL SOIL TO 95% STANDARD PROCTOR TO MEET PAVEMENT STRUCTURAL REQUIREMENTS.
8. DO NOT COMPACT WITHIN THE TREE PIT OPENING OR DIRECTLY AGAINST THE ROOT BALL.
9. PROVIDE SUBSURFACE DRAINAGE WHERE HIGH WATER TABLES OR POORLY DRAINED SOILS ARE PRESENT.
10. STRUCTURAL SOIL SHALL BE SEPARATED FROM SURROUNDING NATIVE SOILS WITH GEOTEXTILE FABRIC WHERE REQUIRED.
11. COORDINATE LIMITS OF STRUCTURAL SOIL WITH UTILITIES, IRRIGATION, AND STORMWATER SYSTEMS.
12. TREES PLANTED IN STRUCTURAL SOIL SHALL RECEIVE SUPPLEMENTAL IRRIGATION DURING ESTABLISHMENT.
13. STRUCTURAL SOIL SYSTEMS ARE INTENDED TO REDUCE SIDEWALK HEAVE AND INCREASE CANOPY LONGEVITY.

1. NEWLY INSTALLED "CANOPY" TREES SHALL HAVE THEIR DBH MEASURED 4'-6" ABOVE GRADE.
2. ALL PLANT MATERIAL SHALL MEET OR EXCEED THE STANDARDS OF FLORIDA NO 1 AS GIVEN IN "GRADES AND STANDARDS FOR NURSERY PLANTS 2015," STATE OF FLORIDA, DEPARTMENT OF AGRICULTURE, TALLAHASSEE, AND ANY AMENDMENTS THERETO.
3. THE LANDSCAPE ARCHITECT MAY REJECT ANY PLANT MATERIAL BROUGHT TO THE SITE WHICH HE DEEMS TO BE OF INFERIOR QUALITY OR APPEARANCE.
4. ALL PLANT BEDS SHALL BE TOP DRESSED WITH A MINIMUM OF 3" DEPTH PINE BARK MULCH. PINE BARK MULCH TO BE DOUBLE SHREDDED TYPE. MAINTAIN A 3" CLEAR SPACE BETWEEN MULCH AND THE PLANT STEM.
5. ALL TREES SHALL HAVE ALL SYNTHETIC BURLAP REMOVED FROM THE ENTIRE ROOT BALL. JUTE BURLAP SHALL BE REMOVED FROM THE TOP ONE-THIRD OF THE ROOT BALL. THE TOP THREE ROWS OF SQUARES ON ALL CAGES AROUND THE ROOT BALLS SHALL BE CLIPPED OFF AND REMOVED.
6. THE CONTRACTOR SHALL READ AND ADHERE TO ALL WRITTEN SPECIFICATIONS.
7. THE CONTRACTOR SHALL VISUALLY INSPECT THE SOILS CONDITION OF THE SITE. HE SHALL DIG A MINIMUM OF 12 TEST HOLES 3 FOOT DEEP RANDOMLY AROUND THE SITE. HE SHALL PERFORM PERCOLATION TESTS IN THESE HOLES FOR A PERIOD OF ONE HOUR EACH. THE HOLES SHALL BE FILLED WITH WATER AND IF THE HOLES HOLD MORE THAN 6" OF WATER AFTER ONE HOUR, THE LANDSCAPE ARCHITECT SHOULD BE NOTIFIED OF THE PROBLEM. THE CONTRACTOR SHALL RECOMMEND SUBSTITUTIONS OF PLANT MATERIAL AND PLANTING INSTALLATION TO ACCOMMODATE POOR DRAINING SOILS.
8. THE CONTRACTOR SHALL PROVIDE A SOIL TEST IN FOUR LOCATIONS AND PROVIDE RECOMMENDATIONS FOR AMENDMENTS BASED ON THE RESULTS. IMPROPER SOIL SHALL BE THE RESPONSIBILITY OF THE CONTRACTOR. THE CONTRACTOR SHALL RECTIFY ALL INCURRED DAMAGES AT NO ADDITIONAL COST TO THE OWNER.
9. THE CONTRACTOR SHALL REVIEW THE SOILS REPORT ON FILE WITH THE OWNER.
10. THE INSTALLATION OF PLANT MATERIAL SHALL BE VIEWED AS ACCEPTANCE BY THE CONTRACTOR OF EXISTING GRADES AS GIVEN TO HIM. THE CONTRACTOR SHALL PROVIDE TO THE LANDSCAPE ARCHITECT A WRITTEN LETTER OF ACCEPTABILITY OF GRADES. FAILURE TO DO SO WILL BE VIEWED AS AN ACCEPTANCE OF EXISTING GRADES BY THE CONTRACTOR.
11. IN THE EVENT THAT SOD IS PROVIDED, THE CONTRACTOR WILL BE REQUIRED TO SAND AREAS OF SOD THAT ARE NOT SMOOTHLY APPLIED TO ELIMINATE SMALL IRREGULARITIES IN GRADES. LARGE IRREGULARITIES IN GRADE WILL REQUIRE REGRADING & RESODDING.
12. CONTRACTOR SHALL PROVIDE PHOTOGRAPHS OF THE PLANT MATERIAL PRIOR TO DELIVERY FOR LANDSCAPE ARCHITECT'S APPROVAL.
13. IN THE EVENT THAT CONTAINER SIZE SPECIFIED IS SMALLER THAN THE PLANT DIMENSIONS, PLANT SIZING IS TO TAKE PRECEDENT OVER CONTAINER SIZE.
14. LANDSCAPE ARCHITECT SHALL BE NOTIFIED IN WRITING SEVEN (7) DAYS PRIOR TO DELIVERY OF PLANT MATERIAL.
15. LANDSCAPE ARCHITECT RESERVES THE RIGHT TO REJECT ANY MATERIAL SPECIFIED THAT DOES NOT MEET QUALITY, SIZE OR DESIGN INTENT.

1. CONTRACTOR TO TILL ALL AREAS ON PLANS DEEMED AS PROPOSED PLANTING.
2. SOIL ANALYSIS & PERCOLATION TEST TO BE PROVIDED BY CONTRACTOR PRIOR TO INSTALLATION OF ANY PLANT MATERIAL.
3. ALL IMPORTED FILL SHALL BE CLEAN & FREE OF DEBRIS. NO MUCK SHALL BE USED IN PLANTING AREAS.
4. ALL IMPORTED FILL & EXCAVATED SOIL FROM ON SITE BEING USED FOR PLANTING AREAS SHALL BE TESTED FOR PH. THE RESULTS SHALL BE PROVIDED TO THE LANDSCAPE ARCHITECT AND/OR OWNER FOR REVIEW WHEN THE SOIL IS DELIVERED TO THE SITE AND AGAIN PRIOR TO PLANTING.
5. ALL POTS & PLANTERS SHALL RECEIVE PLANTING MIX AS SHOWN:
 - 40% PEAT
 - 40% COURSE BUILDERS SAND
 - 10% DECOMPOSED PINE BARK
 - 10% CYPRESS CHIPS
 - 4 LBS OF FERTILIZER
 - 2 LBS OF TRACE ELEMENTS
 - TREATED COW MANURE, PH OF 5.5 TO 6.5

ISSUED:	DATE:
PRICING DOCUMENTS	08/07/2025
IFC DOCUMENTS	10/29/2025
PERMIT SUBMITTAL	01/19/2026

[illegible]

JOB NO. 2024.026
SCALE: AS SHOWN
DATE: 08/07/2025
DESIGN BRW
DRAWN: BRW
CHECKED: DAR



DWG NAME: Z:\SHARED\DRLA\PROJECTS\2024\2024_026_PARK AVENUE REFRESH\DESIGN\CAD\PAR-IRD_V2.DWG

EVERY LIGHT POST WITH HANGING BASKETS SHALL RE-USE THE EXISTING VALVE BOX WITH A NEW BALL VALVE INSTALLED AT EACH POST. REFER TO INSTALLATION DETAIL.



BLOCK DESIGN INTENT: AREA BETWEEN GARFIELD AND WEST CANTON AVENUE IS CURRENTLY CONNECTED AND POWERED VIA THE CONTROLLER SOUTH OF MORSE AVENUE. AS PER CITY OF WINTER PARK, THE DESIGN INTENT OF PHASE 1 PARK AVENUE REFRESH IS TO DISCONNECT FROM THE EXISTING CONTROL SYSTEM AND BEGIN UPDATED IRRIGATION AT GARFIELD. ALL NEW IRRIGATION SHALL BE OPERATED AS A TWO WIRE BASED CONTROL SYSTEM WITH THE POINT OF CONNECTION LOCATED SOUTH OF GARFIELD AVENUE (SEE PLAN).

2025-10-24 12:31

SYMBOL	MANUFACTURER/MODEL
     EST LCS RCS CST SST	Rain Bird 1806-U-PRS 15 Strip Series
    Q T H F	Rain Bird 1806-U-PRS U8 Series
    Q T H F	Rain Bird 1806-U-PRS U10 Series
 08HE-VAN  12HE-VAN  10HE-VAN  15HE-VAN	Rain Bird 1806-U-PRS HE-VAN Series
     EST LCS RCS CST SST	Rain Bird 1812-PRS-U 15 Strip Series
    Q T H F	Rain Bird 1812-PRS-U U8 Series
    Q T H F	Rain Bird 1812-PRS-U U10 Series
 Q  T  H  TT  TQ  F	Rain Bird 1812-PRS-U U12 Series
 08HE-VAN  12HE-VAN  10HE-VAN  15HE-VAN	Rain Bird 1812-PRS-U HE-VAN Series
SYMBOL	MANUFACTURER/MODEL
	Rain Bird XCC-100-IVMQ
	Container Pot Irrigation
	Light Pole Hanging Basket Irrigation

2025-10-24 12:31

SYMBOL	MANUFACTURER/MODEL
	Rain Bird PEB-IVM
	Rain Bird 44-LRC
	Nibco T-113-K
	Existing Backflow Device 2"
	Rain Bird ESPLXIVM-LXMM-LXMPED
	Rain Bird ESPLXIVM-LXMM-LXMPED
	Rain Bird LXIVMSD
	Rain Bird RSD-CEX (2)
	Point of Connection 2"
	Point of Connection 2"
	Irrigation Lateral Line: PVC Schedule 40
	Irrigation Mainline: PVC Schedule 40 Main line
	Irrigation Mainline: Existing 2" Mainline
	Pipe Sleeve: PVC Schedule 40
	Pipe Sleeve: Schedule 40 Std. Steel Pipe

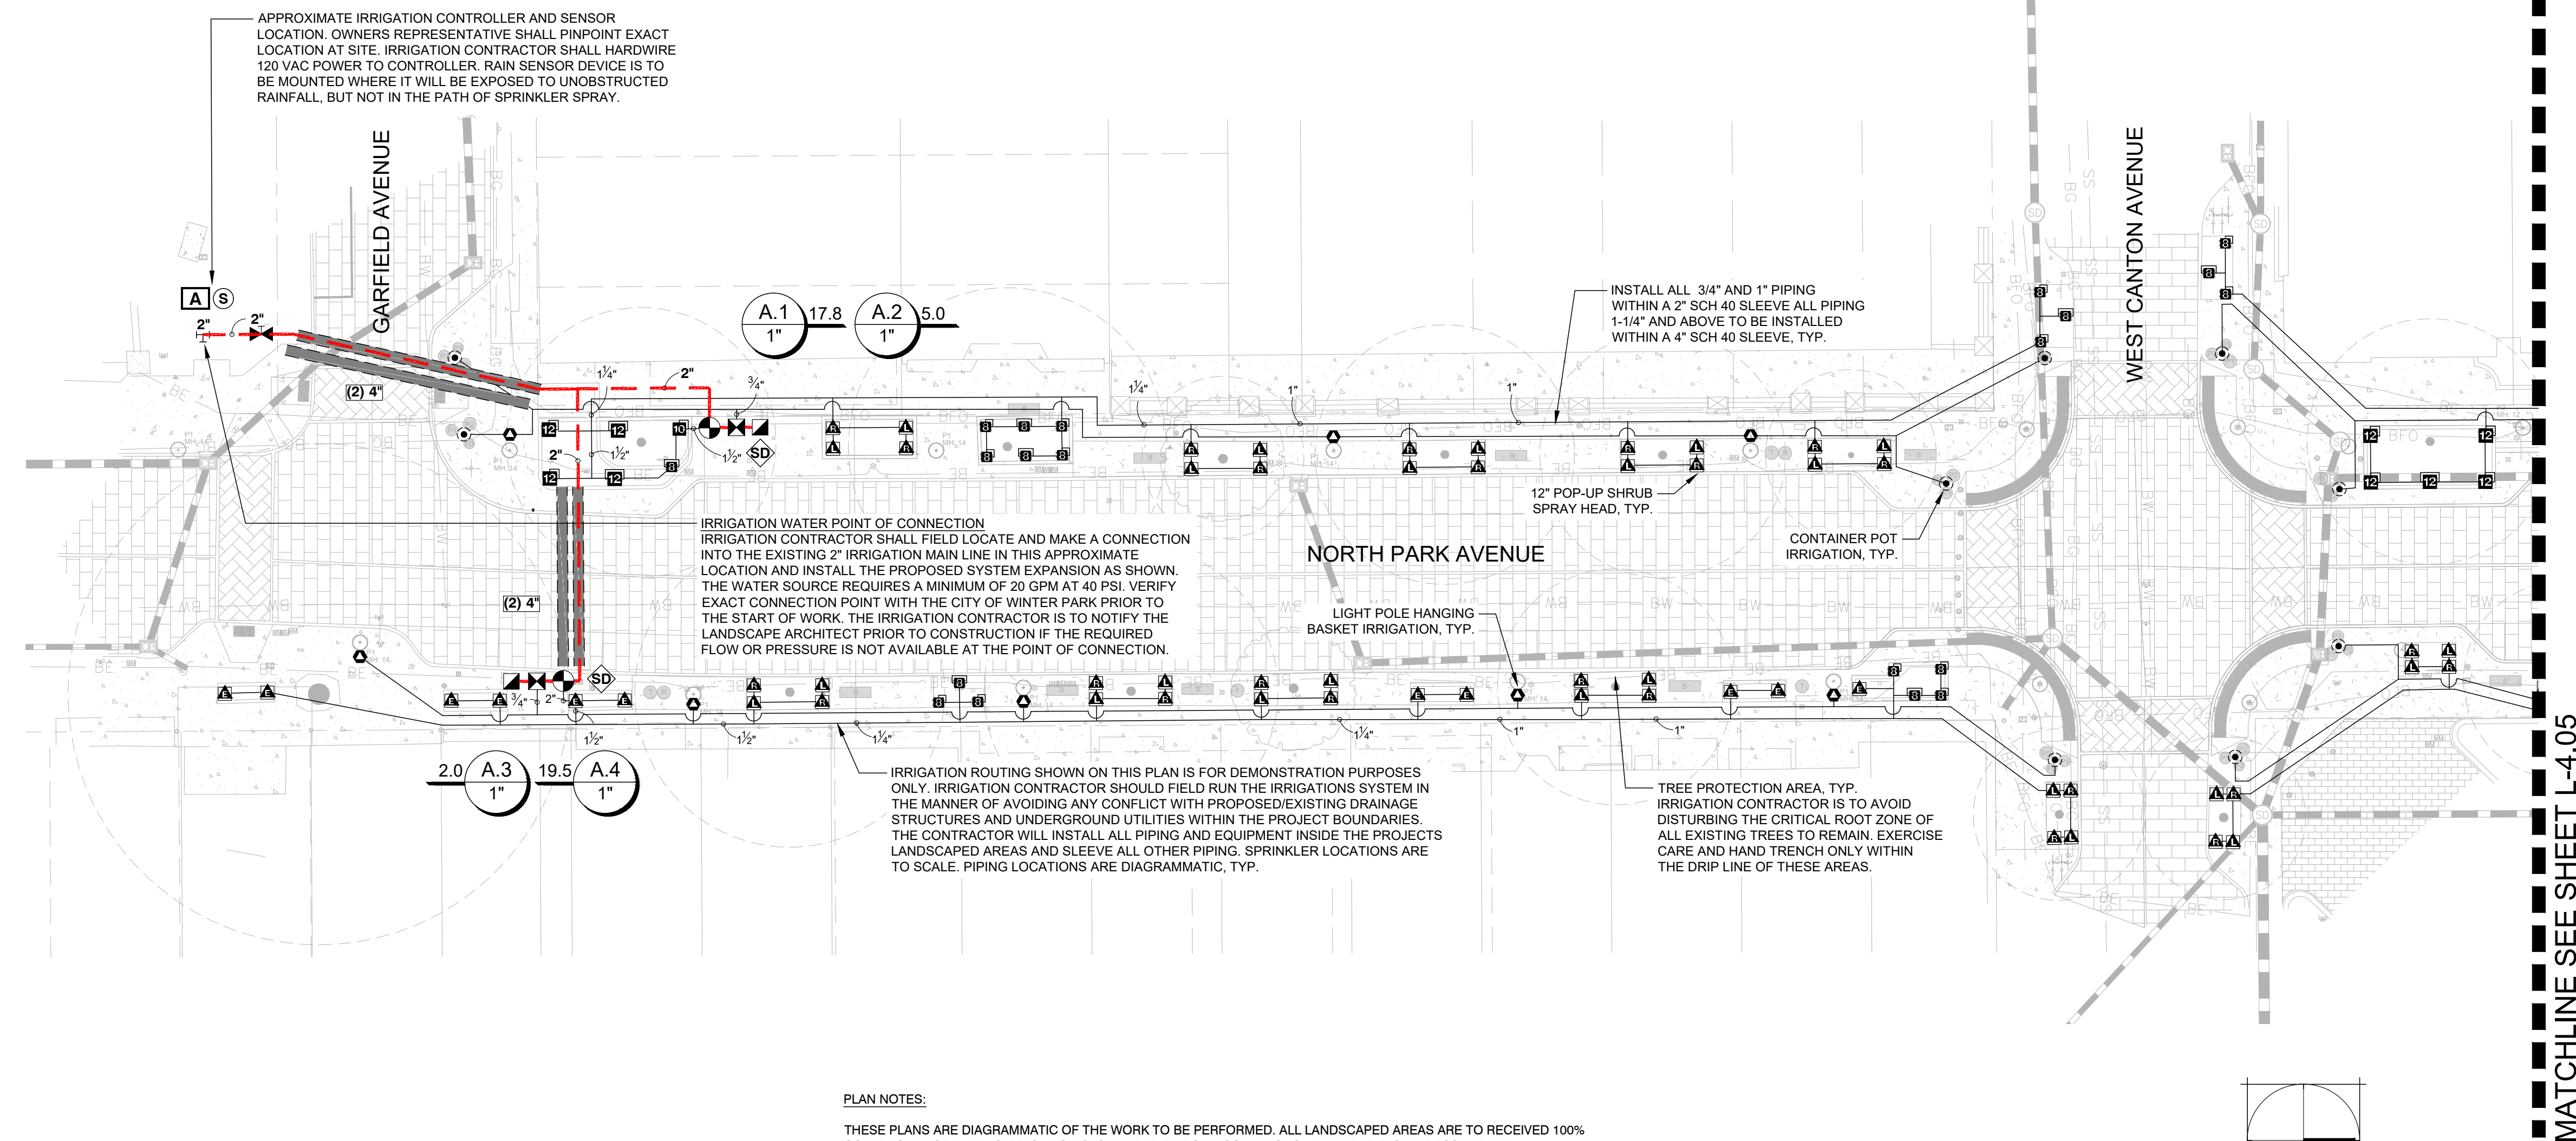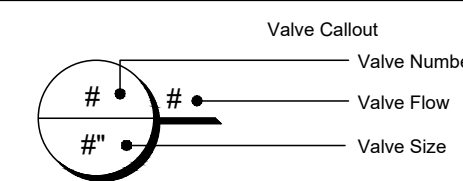


MATCHLINE SEE SHEET 1-4.05

1. CONTRACTOR SHALL LOCATE ALL PROPERTY AND RIGHT OF WAY LINES BEFORE CONSTRUCTION BEGINS.
2. THESE IRRIGATION PLANS ARE SCHEMATIC AND MAY BE EXAGGERATED. CONTRACTOR SHALL VERIFY WITHIN ALL PROPERTY AND RIGHT OF WAY LINES DURING CONSTRUCTION.
3. CONTRACTOR SHALL ADJUST ALL SPRAY HEADS SO AS NOT TO SPRAY ON IMPERVIOUS SURFACES.
4. CONTRACTOR SHALL LOCATE AND VERIFY ALL EXISTING UTILITY DEPTHS AND COORDINATE IRRIGATION CONSTRUCTION WITH ALL EXISTING AND PROPOSED UTILITIES.
5. ALL UNDERGROUND SLEEVES SHALL BE SCHEDULED 40 PVC AND SHALL BE TWICE THE DIAMETER OF ANY LINE IT HOUSES.
6. THE CONTROL WIRE SHALL BE 12 AWG/2C PAIGE 7P702ZD. ALL SPLICES TO BE MADE WITH 3M-D89Y-6 WATER PROOF CONNECTORS. THE CONTROL WIRE SHALL BE GROUNDED EVERY 400' AND THE WIRE PAIR TO THE CONTROL SPLITTER SHALL BE GROUNDED TO 10 OHMS OR LESS.

Sheet Title

JOB NO. 2024.026
SCALE: AS SHOWN
DATE: 08/07/2025
DESIGN BRW
DRAWN: BRW
CHECKED: DAR

L-4.01

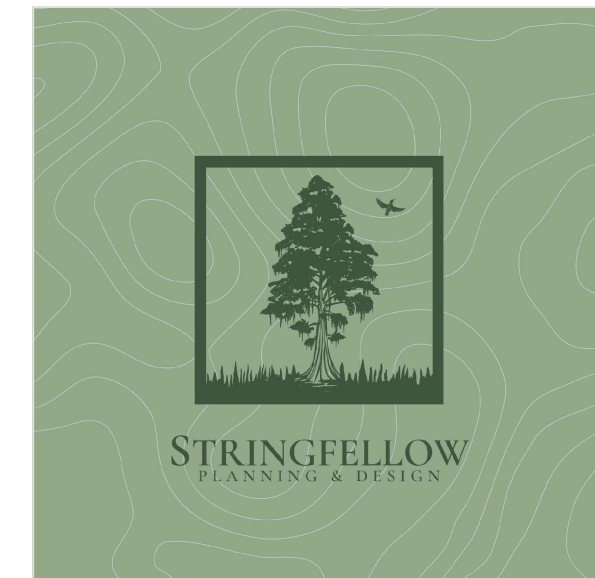

STRINGFELLOW
Planning & Design

www.stringfellowplanning.com
alex@stringfellowplanning.com
P: 352.217.7710

PARK AVENUE REFRESH PHASE 1

Winter Park, Florida

SEAL

DANIEL A. ROGERS, RLA
FLORIDA LICENSE #6666866

ISSUED:	DATE:
PRICING DOCUMENTS	08/07/2025
IFC DOCUMENTS	10/29/2025
PERMIT SUBMITTAL	01/19/2026

[illegible]

PLAN NOTES:


THESE PLANS ARE DIAGRAMMATIC OF THE WORK TO BE PERFORMED. ALL LANDSCAPED AREAS ARE TO RECEIVE 100% COVERAGE. INSTALL THIS IRRIGATION SYSTEM PER THE SITE CONDITIONS, AVAILABLE FLOW/PRESSURE AND MANUFACTURERS RECOMMENDATIONS. ADJUST ZONE FLOWS TO ACCOMMODATE THE AVAILABLE MAINLINE FLOWS AND PRESSURES.

THE DESIGN PROFESSIONAL DOES NOT ACCEPT ANY/ALL RESPONSIBILITY AND/OR LIABILITY FOR PROBLEMS WHICH ARISE FROM FAILURE TO FOLLOW THESE PLANS, SPECIFICATIONS AND DESIGN INTENT THEY CONVEY OR PROBLEMS WHICH ARISE FROM OTHERS' FAILURE TO OBTAIN AND/OR FOLLOW THE DESIGN PROFESSIONALS GUIDANCE WITH RESPECT TO ANY ERRORS, OMISSIONS, INCONSISTENCIES, AMBIGUITIES OR CONFLICTS WHICH ARE ALLEGED.

IRRIGATION INSTALLATION CONTRACTOR SHALL BE RESPONSIBLE TO LOCATE AND IDENTIFY ALL COMPONENTS OF THE EXISTING IRRIGATION SYSTEM. INSTALLATION CONTRACTOR WILL BE RESPONSIBLE TO REPLACE AND/OR REPAIR ANY EXISTING IRRIGATION DAMAGED DURING NEW CONSTRUCTION. INSTALLATION CONTRACTOR SHALL BE RESPONSIBLE TO ENSURE THAT EXISTING SYSTEM IS FULLY OPERATIONAL BEFORE FINAL ACCEPTANCE.

GENERAL CONTRACTOR TO IDENTIFY AND MARK ALL IRRIGATION VALVES AND MAINS WITHIN THE CONSTRUCTION AREA. IF IMPACT TO ANY COMPONENT IS EXPECTED BEFORE AN IRRIGATION CONTRACTOR IS AVAILABLE, COORDINATE WITH THE CITY OF WINTER PARK AND THE LANDSCAPE ARCHITECT.


IRRIGATION CONTRACTOR IS TO REUSE THE EXISTING CONCRETE VALVE BOXES WITH CAST-IRON LIDS WHERE APPLICABLE

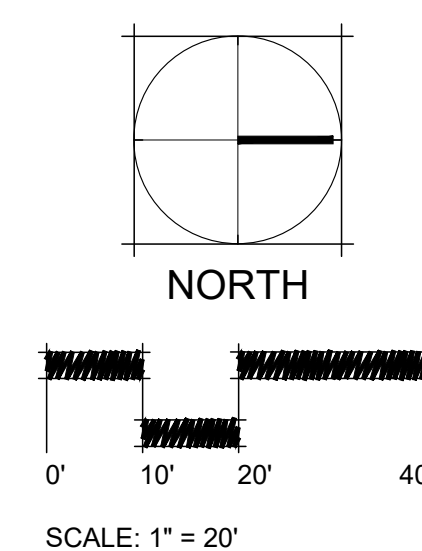





DWG NAME: Z:\SHARED\DRLA\PROJECTS\2024\2024_026_PARK AVENUE REFRESH\DESIGN\CAD\PAR-IRD_V2.DWG

ISSUED:	DATE:
PRICING DOCUMENTS	08/07/2025
IFC DOCUMENTS	10/29/2025
PERMIT SUBMITTAL	01/19/2026

IRRIGATION SCHEDULE		
SYMBOL	MANUFACTURER/MODEL/DESCRIPTION	QTY
	Rain Bird PEB-IVM 1in., 1-1/2in., 2in. Plastic Industrial Smart Valves w/ Factory Installed IVM-SOL Low Flow Operating Capability, Globe Configuration in concrete valve box w/ cast-iron lid.	7
	Rain Bird 44-LRC 1in. Brass Quick-Coupling Valve, with Corrosion-Resistant Stainless Steel Spring, Locking Thermoplastic Rubber Cover, and 2-Piece Body in concrete valve box w/ cast-iron lid.	6
	Nibco T-113-K Class 125 bronze gate shut off valve with cross handle, same size as mainline pipe diameter at valve location. Install within a concretevalve box w/ cast-iron lid.	3
	Existing Backflow Device 2" Equipment is to be inspected for proper operation and serviced by a licensed Florida Plumbing Contractor in accordance with Manufacturer's recommendations and all federal, state and local codes.	1
	Rain Bird ESPLXIVM-LXMM-LXMMPED 60 Station, 2-Wire Controller w/ Smart Valve Technology, (1) ESPLXIVM 60-Station, Indoor/Outdoor, Plastic Wall Mount Enclosure. Install in Rain Bird LXMM-LXMMPED Powder Coated Metal Cabinet w/ Pedestal. System Requirements: Rain Bird LXIVM-XXX Integrated Valve Modules & 2-Wire Devices. Use Paige Electric Cable P7072D & Rain Bird WC20 Dry Splices ONLY. Ground System w/ (X) LXIVMSD Surge Device in Rain Bird Round Valve Boxes. Install Per Manufacturers Recommendations.Final location to be determined by the City of Winter Park prior to construction.	1
	Rain Bird ESPLXIVM-LXMM-LXMMPED 60 Station, 2-Wire Controller w/ Smart Valve Technology. (1) ESPLXIVM 60-Station, Indoor/Outdoor, Plastic Wall Mount Enclosure. Install in Rain Bird LXMM-LXMMPED Powder Coated Metal Cabinet w/ Pedestal. System Requirements: Rain Bird LXIVM-XXX Integrated Valve Modules & 2-Wire Devices. Use Paige Electric Cable P7072D & Rain Bird WC20 Dry Splices ONLY. Ground System w/ (X) LXIVMSD Surge Device in Rain Bird Round Valve Boxes. Install Per Manufacturers Recommendations.Final location to be determined by the City of Winter Park prior to construction.	1
	Rain Bird LXIVMSD Surge Device provides necessary protection on the ESPLXIVM(P) Controller, 2 Wire Path. Install (1) LXIVMSD Every 400ft or 15 Field Devices (Whichever is Smaller).	5
	Rain Bird RSD-CEx (2) Rain Sensing Device, conduit mount. With threaded adapter, extension wire.	2
	Point of Connection 2" Existing water meter, System requires a minimum of 45 GPM @ 60 PSI. Irrigation contractor shall be responsible to verify the sources ability to service the systems requirements at site before starting construction.	1
	Point of Connection 2" Irrigation point of connection. Coordinate the proposed irrigation connection point with the City of Winter Park prior to the start of work.	1
	Irrigation Lateral Line: PVC Schedule 40 Only lateral transition pipe sizes 1" and above are indicated on the plan, with all others being 3/4" in size. Fittings shall be SCH 40 and molded. Install 12" below final grade.	7,165 lf
	Irrigation Mainline: PVC Schedule 40 Main line 2" - Mainline shall have bell and socket joints. Fittings shall be SCH 40 and molded.	680.2 lf
	Irrigation Mainline: Existing 2" Mainline	6.0 lf
	Pipe Sleeve: PVC Schedule 40 The depth of the sleeves shall be a minimum 30" cover from finished grade under roadway crossings and 24" under all sidewalks and hardscapes. Extend sleeves 18" beyond edges	111.1 lf
	Pipe Sleeve: Schedule 40 Std. Steel Pipe	361.0 lf

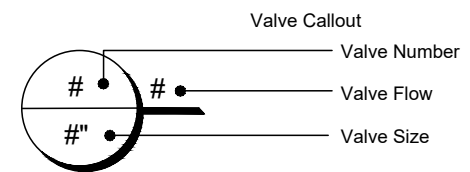

2025-10-24 12:01

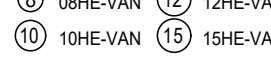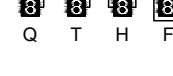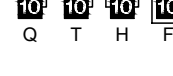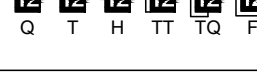IRRIGATION SCHEDULE				
SYMBOL		MANUFACTURER/MODEL/DESCRIPTION	QTY	PSI
		Rain Bird 1806-UV-PRS 15 Strip Series Turf Spray 6in. Pop-Up Sprinkler with Co-Molded Wiper Seal. Side and Bottom Inlet. 1/2in. NPT Female Threaded Inlet. Pressure Regulating.	55	30
		Rain Bird 1806-UV-PRS U8 Series Turf Spray 6in. Pop-Up Sprinkler with Co-Molded Wiper Seal. Side and Bottom Inlet. 1/2in. NPT Female Threaded Inlet. Pressure Regulating.	2	30
		Rain Bird 1806-UV-PRS U10 Series Turf Spray 6in. Pop-Up Sprinkler with Co-Molded Wiper Seal. Side and Bottom Inlet. 1/2in. NPT Female Threaded Inlet. Pressure Regulating.	11	30
		Rain Bird 1806-UV-PRS HE-VAN Series Turf Spray 6in. Pop-Up Sprinkler with Co-Molded Wiper Seal. Side and Bottom Inlet. 1/2in. NPT Female Threaded Inlet. Pressure Regulating.	2	30
		Rain Bird 1812-PRS-U 15 Strip Series Shrub Spray, 12.0" Pop-Up Sprinkler with Co-Molded Wiper Seal. Side and Bottom Inlet. 1/2" NPT Female Threaded Inlet. with Pressure Regulating Device.	118	30
		Rain Bird 1812-PRS-U U8 Series Shrub Spray, 12.0" Pop-Up Sprinkler with Co-Molded Wiper Seal. Side and Bottom Inlet. 1/2" NPT Female Threaded Inlet. with Pressure Regulating Device.	24	30
		Rain Bird 1812-PRS-U U10 Series Shrub Spray, 12.0" Pop-Up Sprinkler with Co-Molded Wiper Seal. Side and Bottom Inlet. 1/2" NPT Female Threaded Inlet. with Pressure Regulating Device.	8	30
		Rain Bird 1812-PRS-U U12 Series Shrub Spray, 12.0" Pop-Up Sprinkler with Co-Molded Wiper Seal. Side and Bottom Inlet. 1/2" NPT Female Threaded Inlet. with Pressure Regulating Device.	9	30
		Rain Bird 1812-PRS-U HE-VAN Series Shrub Spray, 12.0" Pop-Up Sprinkler with Co-Molded Wiper Seal. Side and Bottom Inlet. 1/2" NPT Female Threaded Inlet. with Pressure Regulating Device.	2	30
SYMBOL	MANUFACTURER/MODEL/DESCRIPTION		QTY	
	Rain Bird XCZ-100-IVMQ Wide Flow IVM Drip Control Kit for Commercial Applications. 1in. Ball Valve with 1in. PESBVM Smart Valve w/ factory installed IVM-SOL 0.3-20 gpm and 1in. Pressure Regulating 40psi Quick-Check Basket Filter 0.3-20 gpm in concrete valve box w/ cast-iron lid.		4	
	Container Pot Irrigation Ball valve and Xer-Bug Multi Outlet Emitter in concrete valve box w/ cast-iron lid w/ 1/4" vinyl distribution tubing to contain pots. Terminate tubing with Rain Bird SXB-360 SPYK Xer-Bubbler, (6) total (2 per basket. Coordinate installation with the City of Winter Park.		18	
	Light Pole Hanging Basket Irrigation Ball valve and Emitters in concrete valve box w/ cast-iron lid w/ 1/4" vinyl distribution tubing to hanging plants. Terminate tubing with Rain Bird SXB-360 SPYK Xer-Bubbler, (1) per basket. Refer to installation details..		35	

VALVE SCHEDULE IRRIGATION CONTROLLER "A"

NUMBER	MODEL	SIZE	TYPE	GPM	HEADS	PIPE 3/4"	PIPE 1"	PIPE 1 1/4"	PIPE 1 1/2"	PIPE 2"	DESIGN PSI	FRICTION LOSS	VALVE LOSS	PSI	PSI @ POC	PRECIP	
A.1	Rain Bird PEB-IVM	1"	Shrub Spray	17.75	35	334.6	84.0	126.9	40.5	30	2.9	2.65	35.6	35.8		1.53 in/h	
A.2		1"	Drip Emitter	5.0	7	355.5				20	1.73	5	26.7	26.8		21.88 in/h	
A.3		1"	Drip Emitter	2.0	4	348.1				20	0.87	3	23.9	23.9		15.32 in/h	
A.4	Rain Bird PEB-IVM	1"	Shrub Spray	19.52	40	410.7	60.2	127.7	39.0	4.7	30	2.94	2.85	35.8	36.2		2.26 in/h

WATERING SCHEDULE IRRIGATION CONTROLLER "A"

NUMBER	MODEL	TYPE	PRECIP	SUN	MON	TUE	WED	THU	FRI	SAT	IN./WEEK	MIN./WEEK	GAL./WEEK	GAL./DAY
A.1	Rain Bird PEB-IVM	Shrub Spray	1.53 in/h	20 min			20 min				1	40	710	355
A.2		Drip Emmitter	21.88 in/h	1 min		1 min			1 min	1	3	15.0	5.0	
A.3		Drip Emmitter	15.32 in/h	2 min		2 min			2 min	1	4	8.0	2.67	
A.4		Shrub Spray	2.26 in/h	14 min			14 min				1	27	527	263
		TOTALS:			37			37		3		74	1,260	626.1


VALVE SCHEDULE IRRIGATION CONTROLLER "B"

NUMBER	MODEL	SIZE	TYPE	GPM	HEADS	PIPE 3/4"	PIPE 1"	PIPE 1 1/4"	PIPE 1 1/2"	PIPE 2"	DESIGN PSI	FRICTION LOSS	VALVE LOSS	PSI	PSI @ POC	PRECIP
B.1	Rain Bird PEB-IVM	1"	Turf Spray	25.15	31	355.4	66.0	84.2	7.1	30	2.84	4.29	37.1	49.2		1.63 in/h
B.2	Rain Bird XCZ-100-IVMQ	1"	Drip Emitter	2.67	8	647.2				20	0.84	7	27.8	38.8		10.21 in/h
B.3	Rain Bird PEB-IVM	1"	Turf Spray	22.39	19	90.7	30.0	75.6	11.3	30	2.92	3.55	36.5	48.9		2.18 in/h
B.4	Rain Bird XCZ-100-IVMQ	1"	Drip Emitter	5.0	11	743.1	3.3			20	3.51	7	30.5	41.6		13.93 in/h
B.5	Rain Bird PEB-IVM	1"	Turf Spray	22.76	20	91.1		45.7	53.1	30	3.11	3.85	36.5	49.2		2.11 in/h
B.6	Rain Bird XCZ-100-IVMQ	1"	Drip Emitter	7.0	11	389.1	227.0			20	4.06	9	44.2			19.5 in/h
B.7	Rain Bird PEB-IVM	1-1/2"	Shrub Spray	23.03	47	385.5	72.1	144.4	131.4	84.2	3.0	4.29	38.1	51.4		2.25 in/h
B.8	Rain Bird PEB-IVM	1"	Shrub Spray	19.67	41	388.2	159.3	189.1	103.2	3.2	4.07	2.86	36.9	49.7		1.41 in/h
B.9	Rain Bird XCZ-100-IVMQ	1"	Drip Emitter	7.33	10	398.0				20	3.97	9.33	33.3	44.5		22.47 in/h

WATERING SCHEDULE PAR LAND

NUMBER	MODEL	TYPE	PRECIP	SUN	MON	TUE	WED	THU	FRI	SAT	IN/WEEK	MIN/WEEK	GAL/WEEK	GAL/DAY
A.1	Rain Bird PEB-IVM	Shrub Spray	1.53 in/h	20 min			20 min				1	40	710	355
A.2		Drip Emmitter	21.88 in/h	1 min			1 min		1 min		1	3	15.0	5.0
A.3	Rain Bird PEB-IVM	Drip Emmitter	15.32 in/h	2 min			2 min		2 min		1	4	8.0	2.67
A.4		Shrub Spray	2.26 in/h	14 min			14 min				1	27	620	267
B.1	Rain Bird PEB-IVM	Turf Spray	1.63 in/h	19 min			19 min				1	37	930	465
B.2	Rain Bird XCZ-100-IVMQ	Drip Emmitter	10.21 in/h	2 min			2 min		2 min		1	6	16.0	5.33
B.3	Rain Bird PEB-IVM	Turf Spray	2.18 in/h	14 min			14 min				1	28	627	313
B.4	Rain Bird XCZ-100-IVMQ	Drip Emmitter	13.93 in/h	2 min			2 min		2 min		1	5	25.0	8.33
B.5	Rain Bird PEB-IVM	Turf Spray	2.11 in/h	15 min			15 min				1	29	660	330
B.6	Rain Bird XCZ-100-IVMQ	Drip Emmitter	19.5 in/h	2 min			2 min		2 min		1	4	28.0	9.33
B.7	Rain Bird PEB-IVM	Shrub Spray	2.22 in/h	14 min			14 min				1	27	620	311
B.8	Rain Bird PEB-IVM	Shrub Spray	1.41 in/h	22 min			22 min				1	43	846	423
B.9	Rain Bird XCZ-100-IVMQ	Drip Emmitter	22.47 in/h	1 min			1 min		1 min		1	3	22.0	7.33
TOTALS:				128			128		10		1	256	5,036	2,499

SHEET LEGEND:

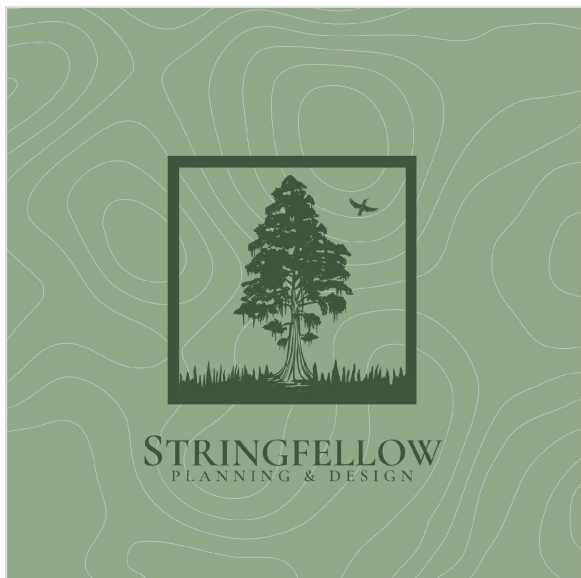

STRINGFELLOW
Planning & Design

www.stringfellowplanning.com
alex@stringfellowplanning.com
P: 352.217.7710

PARK AVENUE REFRESH PHASE 1

Winter Park, Florida

SEAL

DANIEL A. ROGERS, RLA
FLORIDA LICENSE #66686

ISSUED:	DATE:
PRICING DOCUMENTS	08/07/2025
IFC DOCUMENTS	10/29/2025
PERMIT SUBMITTAL	01/19/2026

KEY PLAN:

[illegible]

IRRIGATION SCHEDULE + NOTES

Sheet Title


JOB NO. 2024.026
SCALE: AS SHOWN
DATE: 08/07/2024
DESIGN BRW
DRAWN: BRW
CHECKED: DAR



L-4.10

MATCHLINE
MATCHLINE

MATCHLINE
MATCHLINE

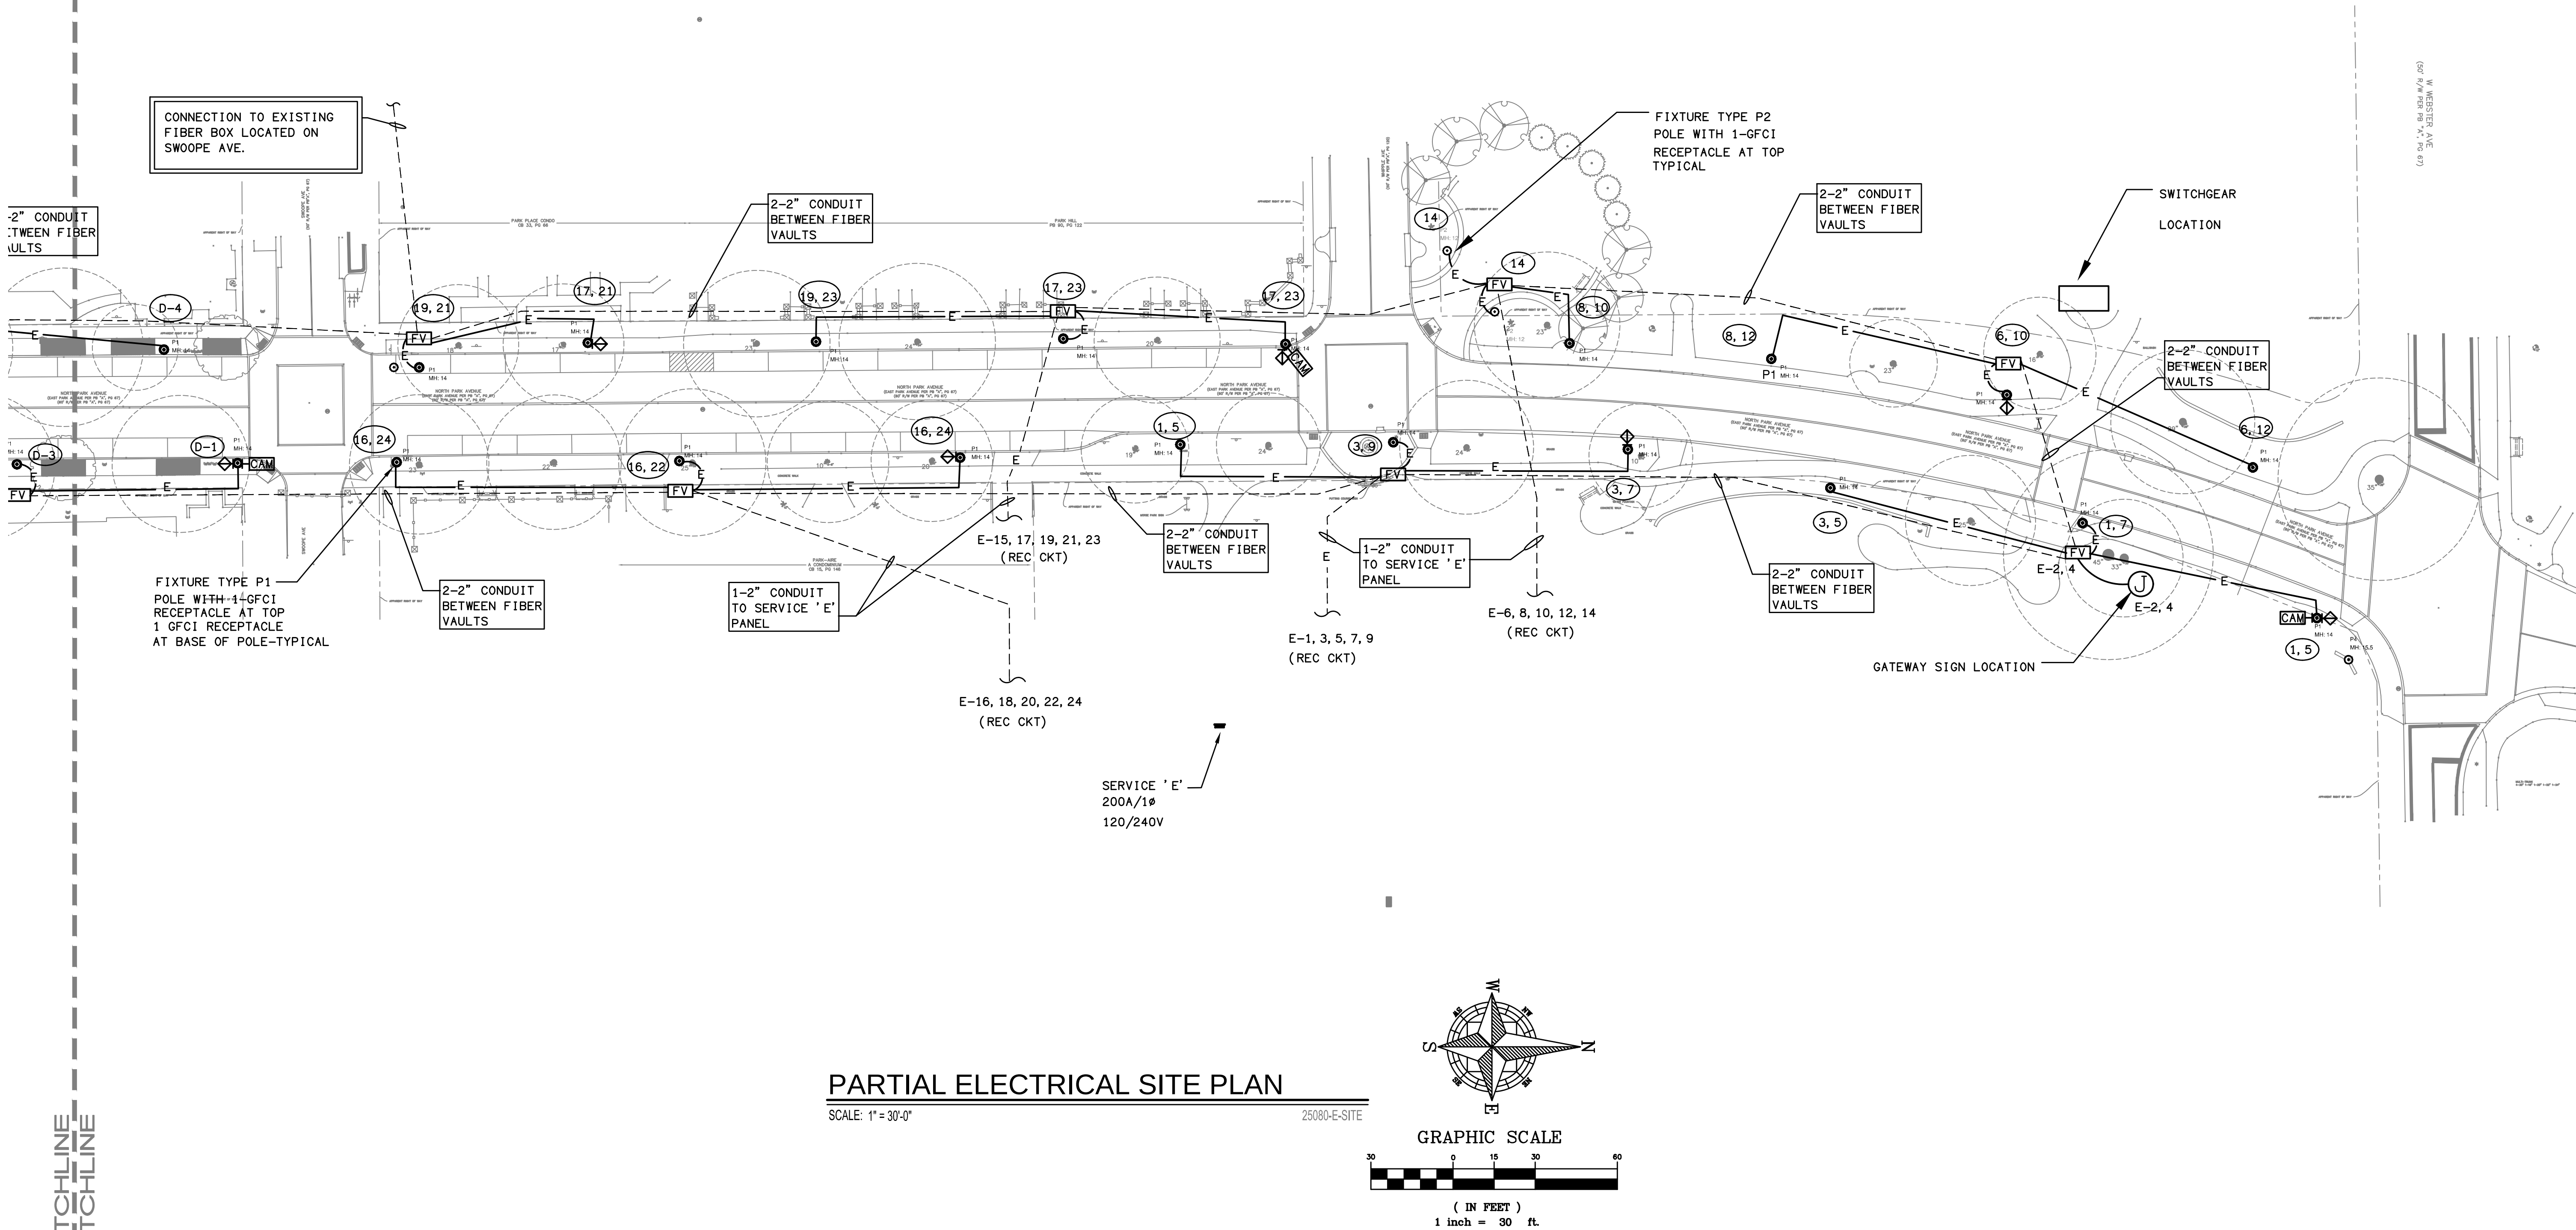

PLAN NOTES

1. POLE LIGHTING CIRCUITRY AND RECEPTACLE CIRCUITRY TO BE ROUTED IN SEPARATE CONDUITS.
2. ALL POLE LIGHTING CIRCUITS IN 3/4" CONDUIT.
3. PROVIDE NECESSARY PULL BOXES AS REQUIRED.

LEGEND

- POLE LIGHT-SEE SCHEDULE SHEET E-1
- E— 2-1" CONDUITS FROM FIBER VAULT
(1 CONDUIT FOR ELECTRICAL)
(1 CONDUIT FOR FIBER)

EXISTING SERVICE PANEL-SEE SCHEDULES


- 6, 10 DENOTES RECEPTACLE CIRCUITS:
1ST NO. - TWIST LOC RECEPTACLE AT
TOP OF THE POLE.
2ND NO. - RECEPTACLE AT BASE OF
POLE.

2" CONDUIT ROUTE AS INDICATED SEE
SITE PLAN FOR QUANTITIES

FV FIBER VAULT-VERIFY EXACT SPECIFICATIONS.

CAM CAMERA

ACCESS POINT

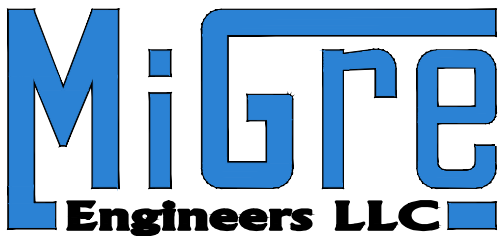

760 FLORIDA CENTRAL PARKWAY
SUITE 224
LONGWOOD, FL 32750
PH: 407.636.7999
PROJECT #: 25080

No.	Date	Revision

Mechanical
Electrical
Plumbing
Fire Protection

PARK AVENUE REFRESH


WINTER PARK, FLORIDA

PARTIAL ELECTRICAL
SITE PLAN


PROJECT NO: 25080
DRAWN BY: MLD
CHECKED BY: MLD
APPROVED BY: MLD
DATE: 03/13/26
SCALE: 1" = 30'-0"
FILENAME: 25080-E-SITE

E-3

Filename: C:\Users\harry\appdata\local\temp\AcPublish_33744\25080-E-SITE.dwg Plotted by: HARRY 3/23/26 10:58

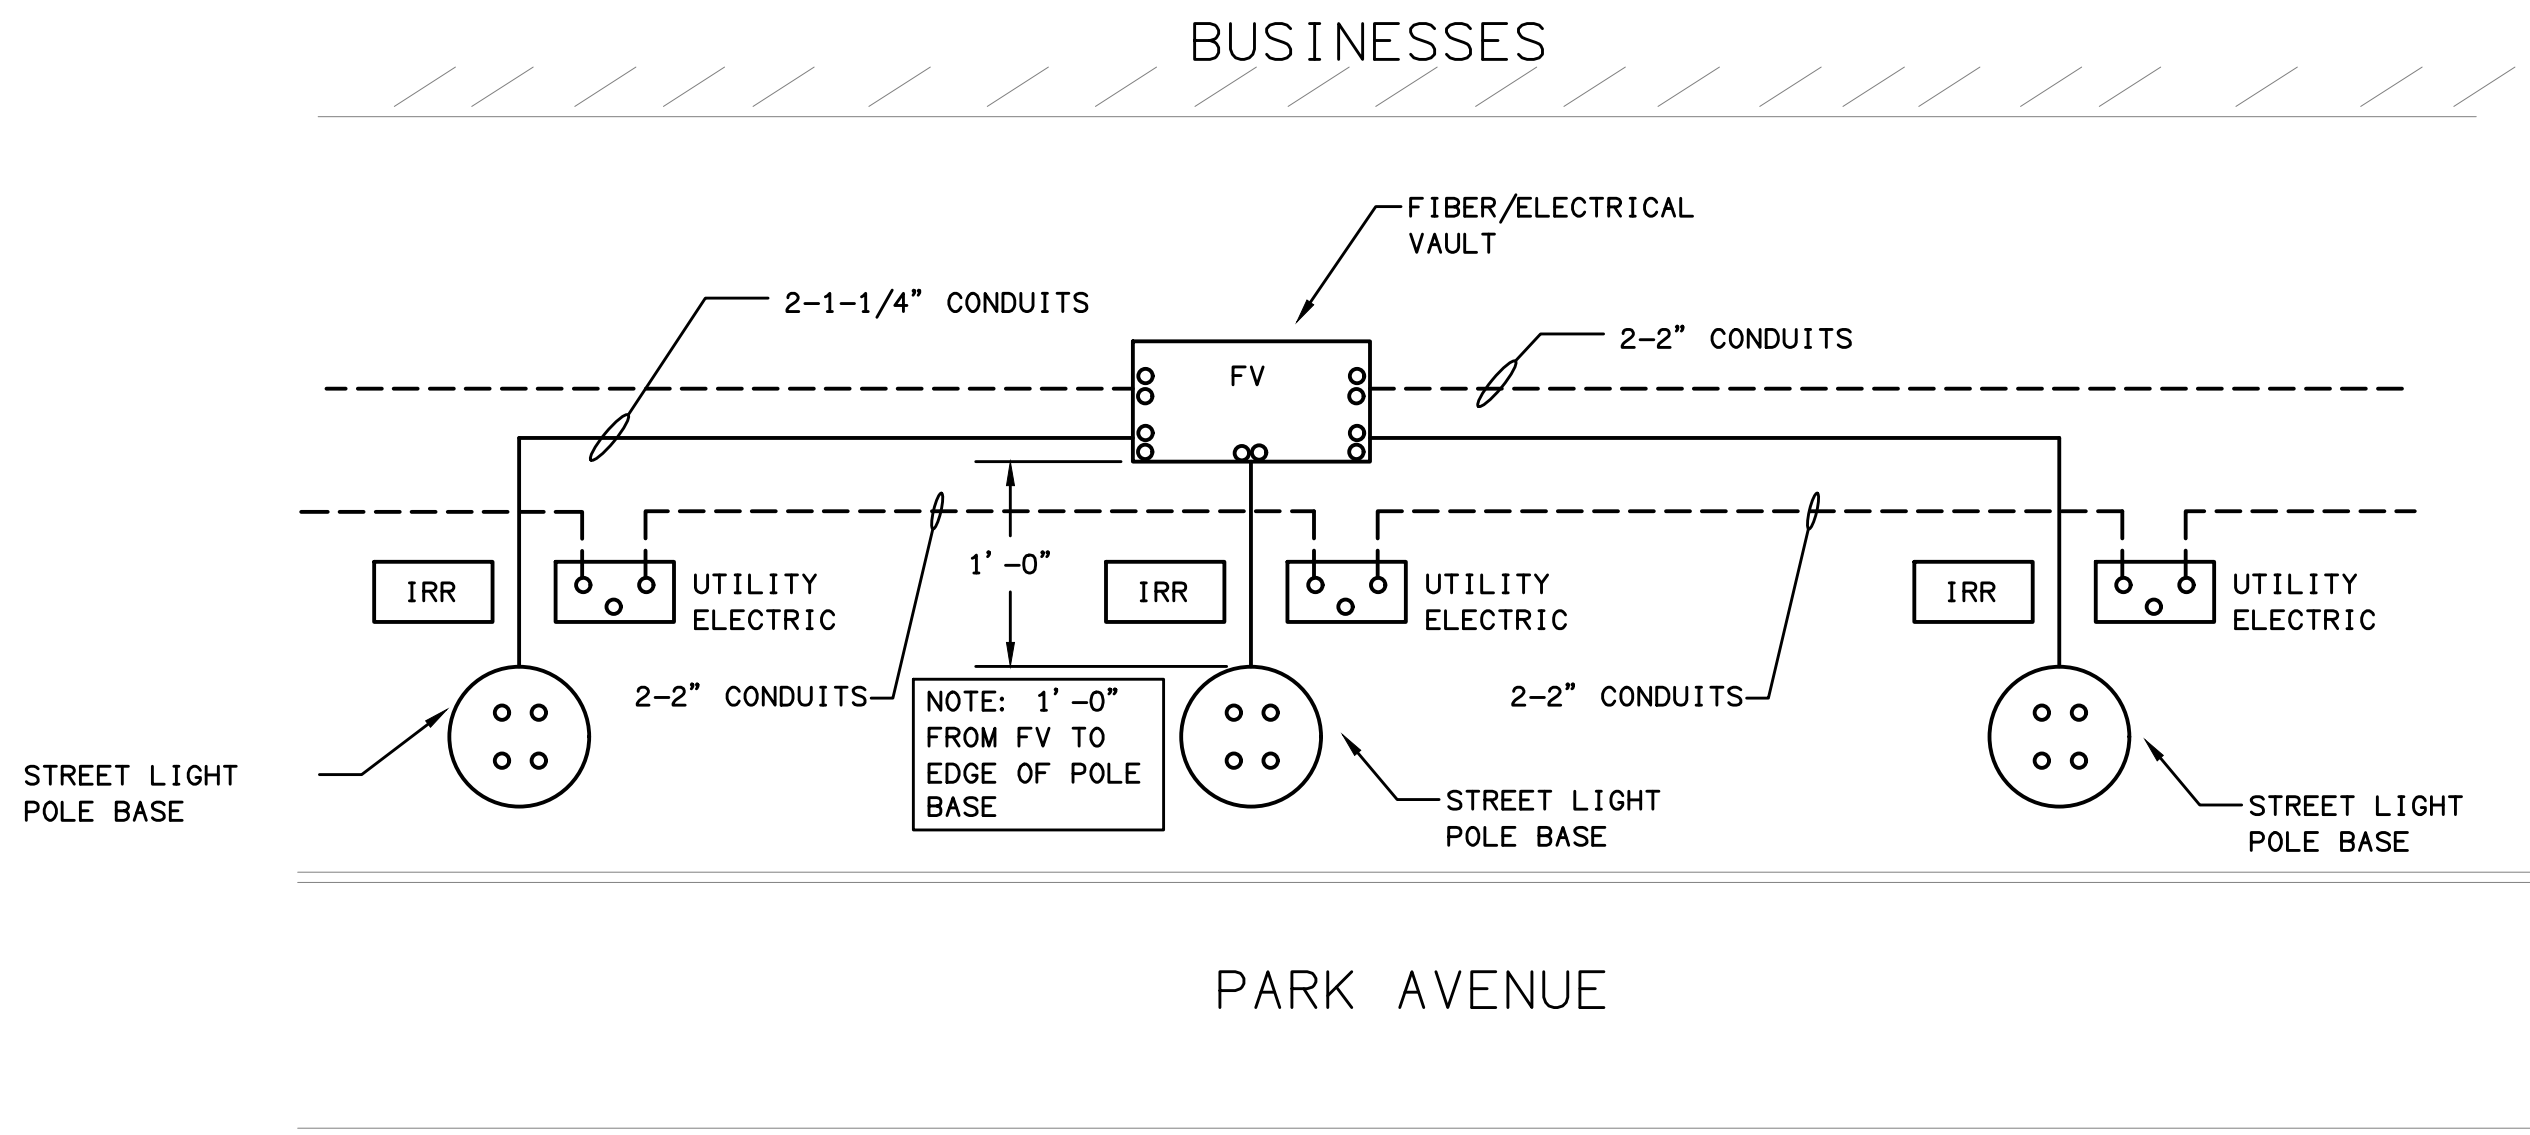

CONDUIT ROUTING DETAIL
NO SCALE

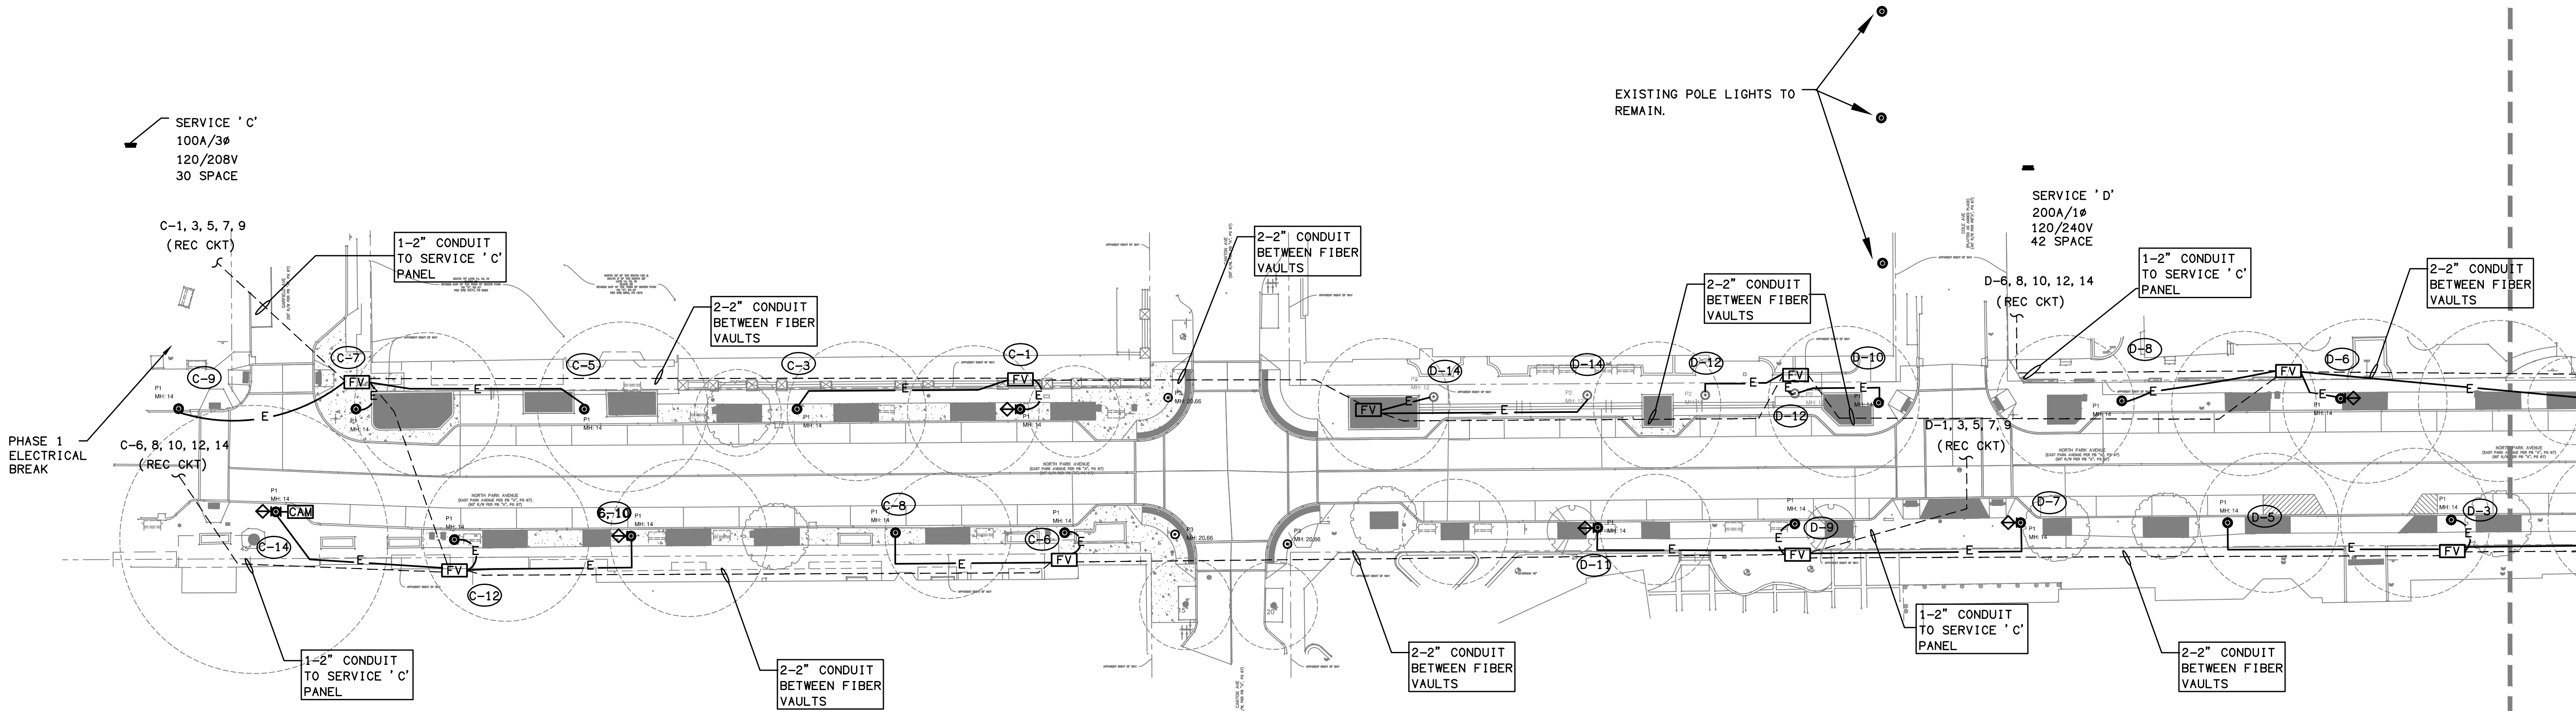


PARTIAL ELECTRICAL SITE PLAN
SCALE: 1" = 30'-0" 25080-E-SITE

PLAN NOTES

1. POLE LIGHTING CIRCUITRY AND RECEPTACLE CIRCUITRY TO BE ROUTED IN SEPARATE CONDUITS.
2. ALL POLE LIGHTING CIRCUITS IN 3/4" CONDUIT.
3. PROVIDE NECESSARY PULL BOXES AS REQUIRED.

LEGEND

- POLE LIGHT-SEE SCHEDULE SHEET E-1
- E— 2-1" CONDUITS FROM FIBER VAULT (1 CONDUIT FOR ELECTRICAL) (1 CONDUIT FOR FIBER)
- EXISTING SERVICE PANEL-SEE SCHEDULES
- 6, 10 DENOTES RECEPTACLE CIRCUITS: 1ST NO. - TWIST LOC RECEPTACLE AT TOP OF THE POLE. 2ND NO. - RECEPTACLE AT BASE OF POLE.
- 2" CONDUIT ROUTE AS INDICATED SEE SITE PLAN FOR QUANTITIES
- FV FIBER VAULT-VERIFY EXACT SPECIFICATIONS.
- CAM CAMERA
- AP ACCESS POINT

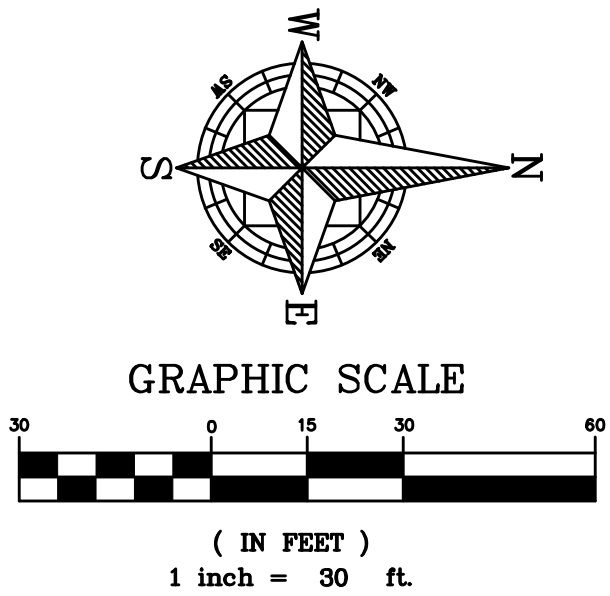

Mechanical
Electrical
Plumbing
Fire Protection



PARK AVENUE REFRESH
WINTER PARK, FLORIDA
PARTIAL ELECTRICAL
SITE PLAN

PROJECT NO: 25080
DRAWN BY: MLD
CHECKED BY: MLD
APPROVED BY: MLD
DATE: 03/13/26
SCALE: 1" = 30'-0"
FILENAME: 25080-E-SITE

O:\P Drive Projects\PAR-001 Park Avenue Refresh\Drawings\CAD Civil3D Layouts\04 Final Engineering\PAVING & GRADING PLAN.dwg Modified: 1/9/2026 By: srueda Plotted By: sergio rueda

NOTE:









1. ALL BURIED UTILITY LOCATIONS MUST BE VERIFIED AT EACH PROPOSED DRAINAGE PIPE LOCATION PRIOR TO CONSTRUCTION START.

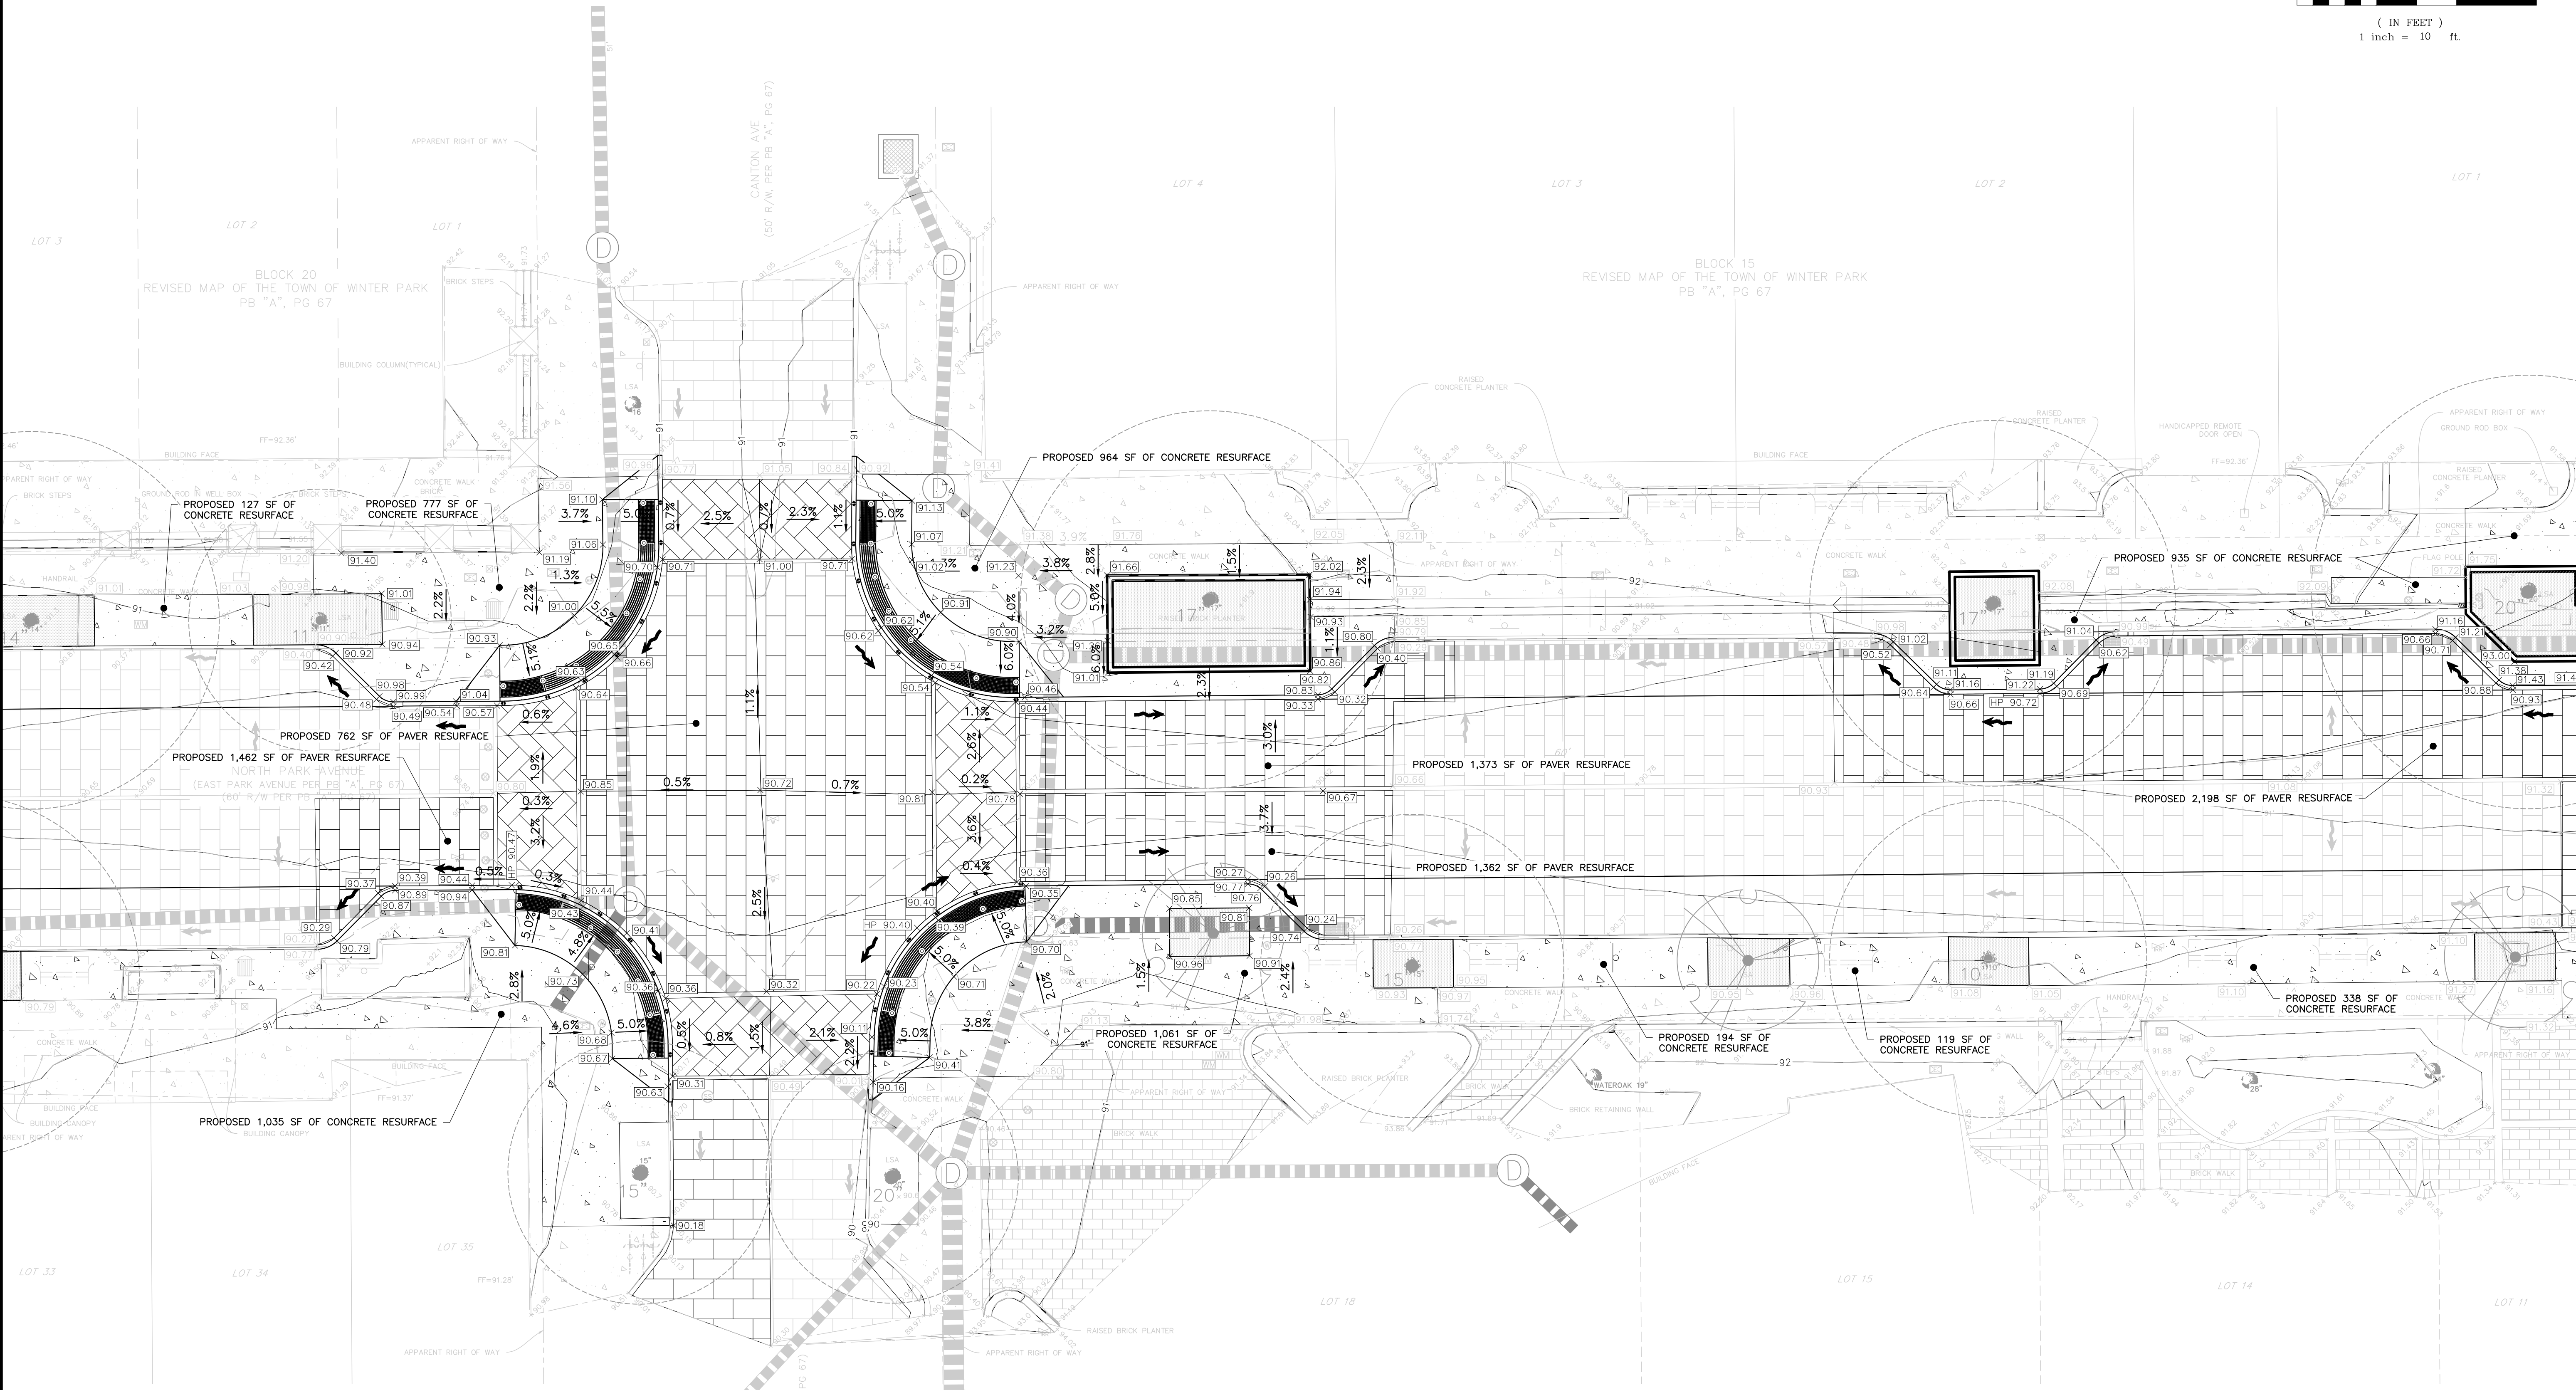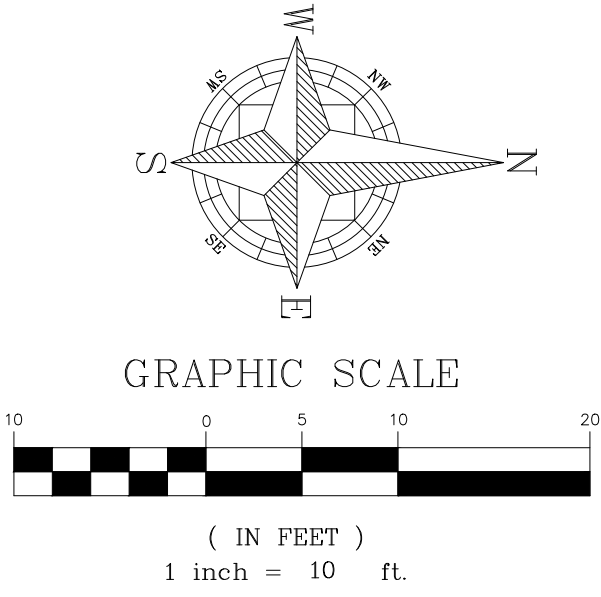

NOTE:
THE FOLLOWING PROPOSED FACILITIES SHOWN ON THE DEVELOPMENT PLANS ARE FOR REFERENCE ONLY AND EACH SHALL REQUIRE A SEPARATE BUILDING PERMIT. THE LIST INCLUDES, BUT IS NOT LIMITED TO: PROPOSED BUILDINGS, SANITARY LIFT STATIONS, LIGHT FIXTURES (POLES) THAT ARE INDEPENDENT FROM ANY BUILDING STRUCTURE, FENCES, GATES, MONUMENT SIGNS, DUMPSTER ENCLOSURES, AND RETAINING WALLS.




	
---	--	--	

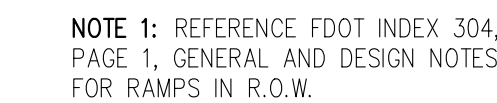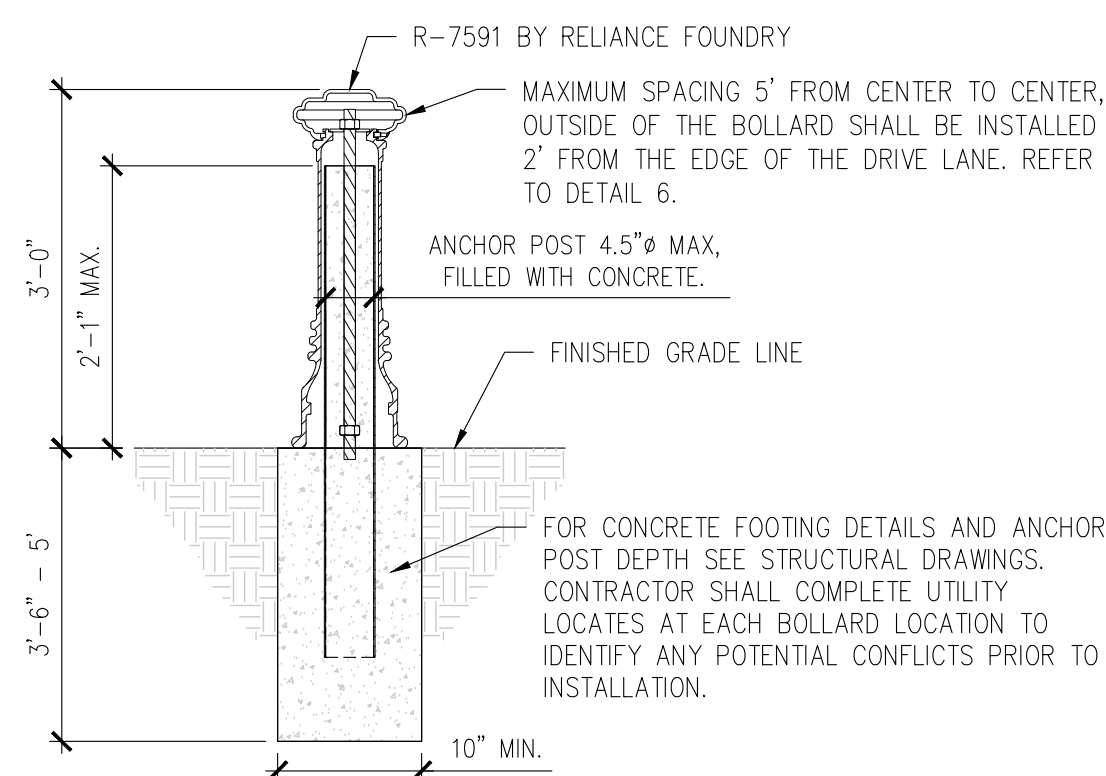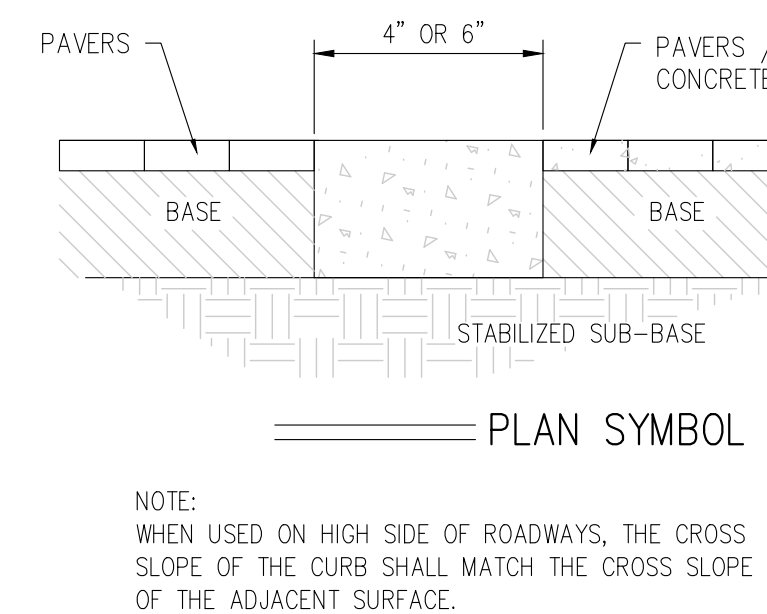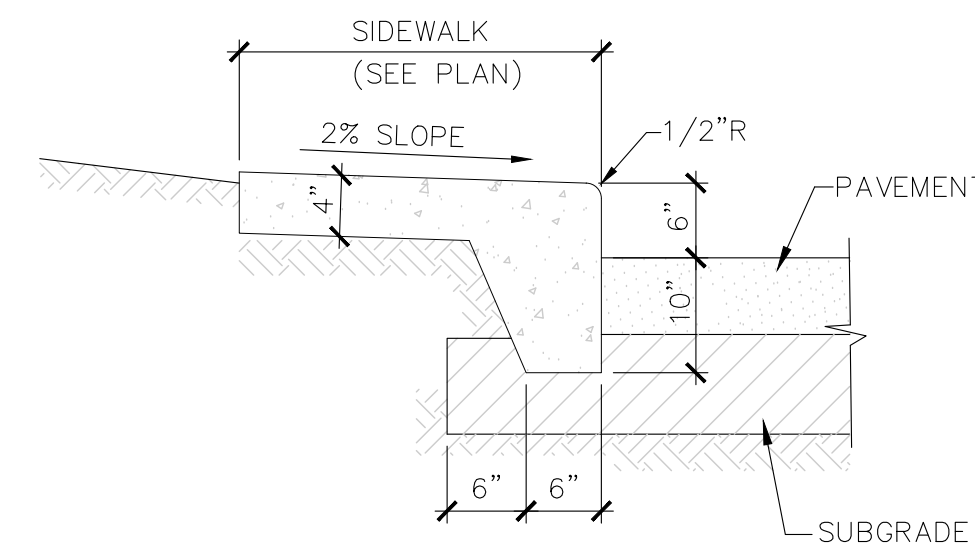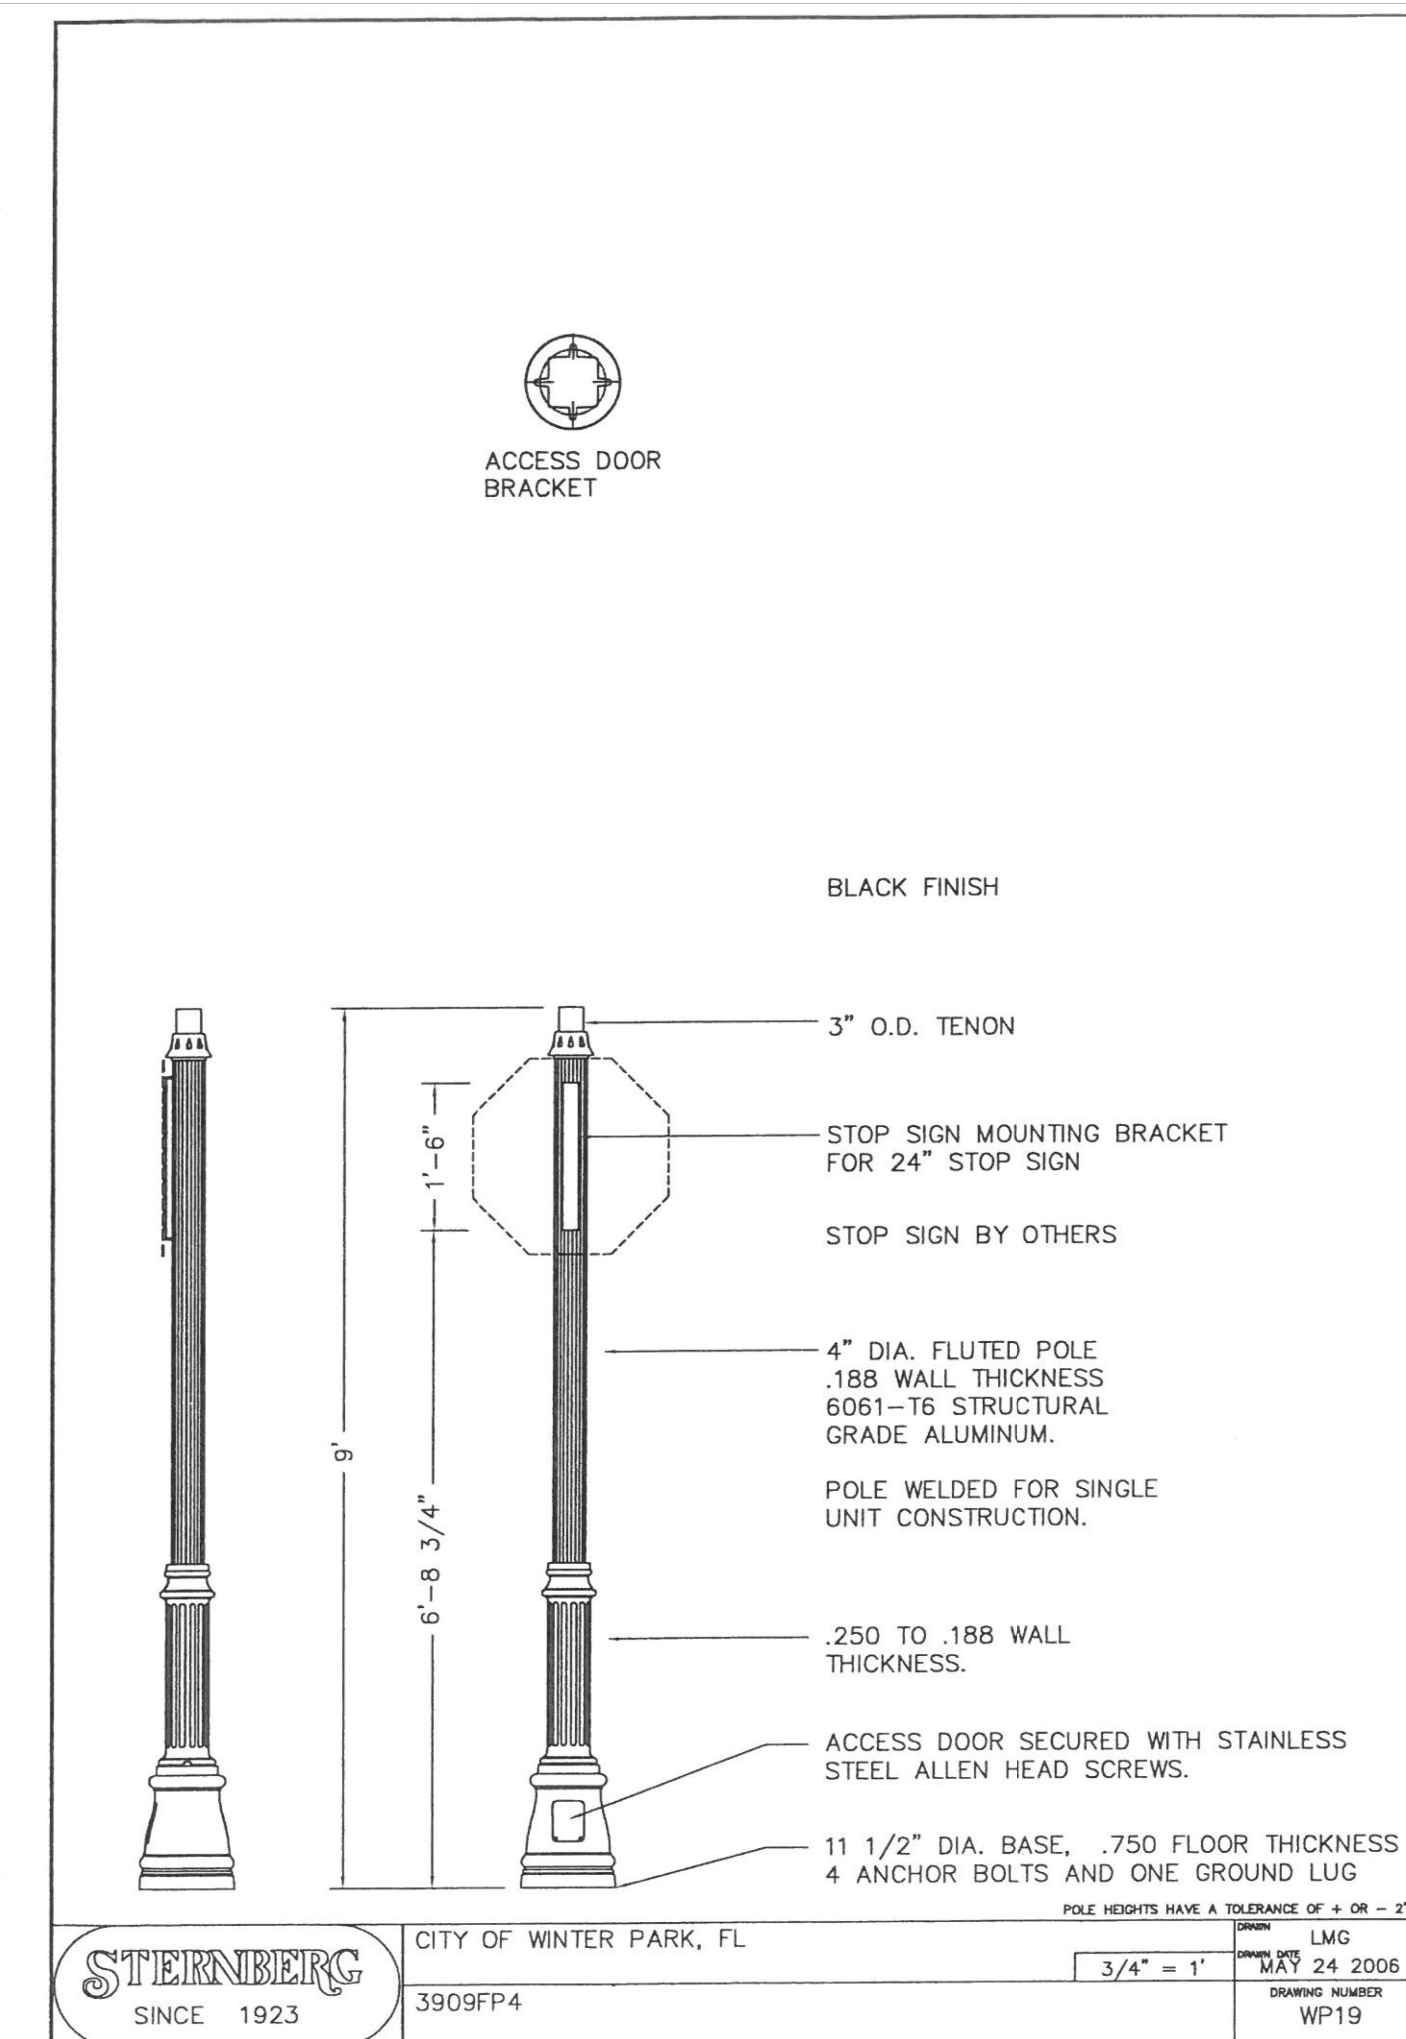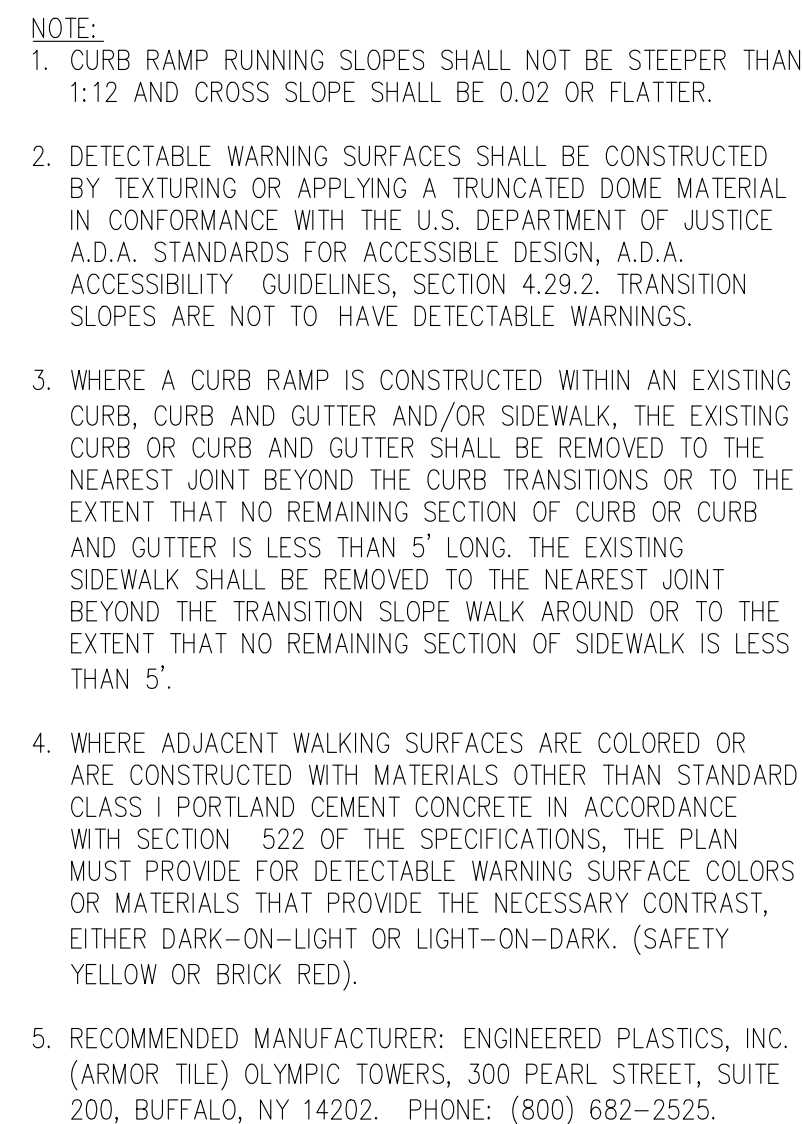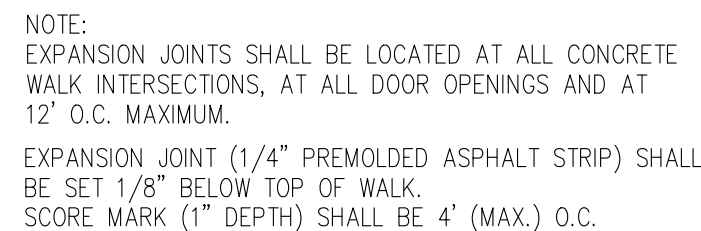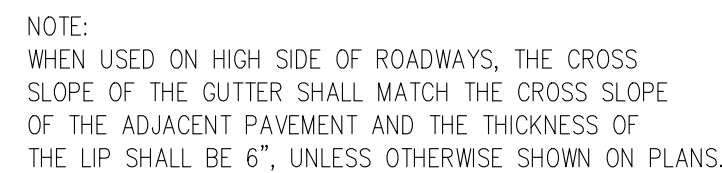

- NOTE 2:** CONSTRUCT RAMP TO LEAST POSSIBLE SLOPE (MAX = 1:12). CROSS SLOPE OF RAMP AND LANDING SHALL NOT EXCEED 1:50.

- 3,000 PSI CONCRETE RAMP
4" MIN. THICKNESS THROUGHOUT
SUBGRADE COMPACTED AS SPECIFIED. -

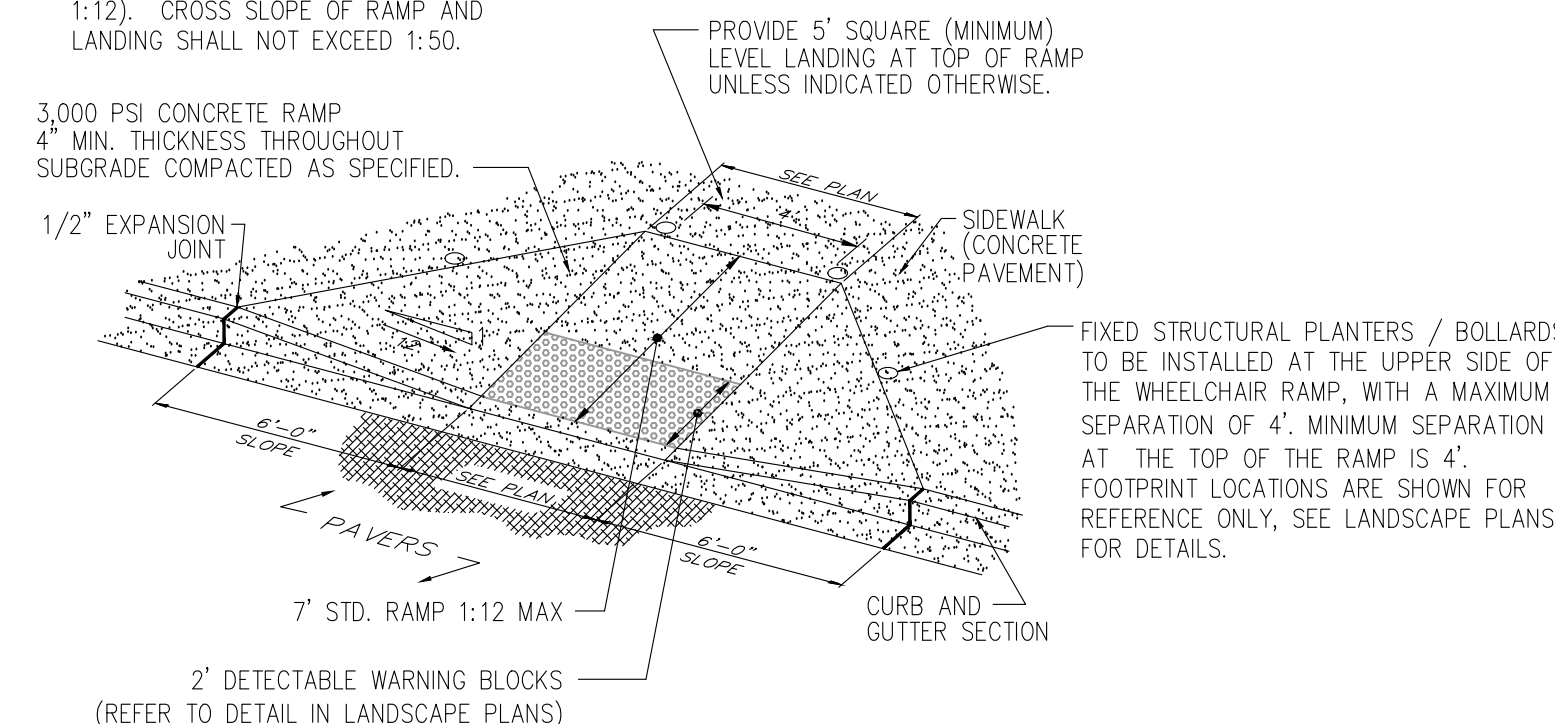11 RIBBON CURB

NOTE:
THE FOLLOWING PROPOSED FACILITIES SHOWN ON THE DEVELOPMENT PLANS ARE FOR REFERENCE ONLY AND EACH SHALL REQUIRE A SEPARATE BUILDING PERMIT. THE LIST INCLUDES, BUT IS NOT LIMITED TO: PROPOSED BUILDINGS, SANITARY LIFT STATIONS, LIGHT FIXTURES (POLES) THAT ARE INDEPENDENT FORM ANY BUILDING STRUCTURE, FENCES, GATES, MONUMENT SIGNS, DUMPSTER ENCLOSURES, AND RETAINING WALLS.



	SCALE	DRAWN:	CIVIL DETAILS		 CLYMER FARNER BARLEY CLYMER FARNER BARLEY, Inc. 2221 LEE ROAD, SUITE 207, WINTER FLORIDA 32787 (407)960-5868	RESPONSE TO CITY OF WINTER PARK COMMENTS 11/16/25	
	N.T.S.	SRIEDAGUEVARA					△	
	PROJECT	DESIGNED:					△	
	FLH-038	CHECKED:	△	
	SHEET	M. STACY	△	
	C6.1	DATE:	△	
PARK AVENUE REFRESH WINTER PARK, FL			CITY OF WINTER PARK FINAL REVIEW			10/29/25	△	



ADDITIONAL HARDSCAPE NOTES

1. EXPANSION JOINTS TO BE PROVIDED IN CONCRETE AT A MAXIMUM DISTANCE OF 30'-0" ON CENTER.
2. CONTRACTOR TO PROVIDE 4' X 4' MOCK-UP OF EACH HARDSCAPE FLATWORK ELEMENT. EACH MOCK-UP SHALL INCLUDE THE COLOR, FINISH, TYPICAL CONTROL AND EXPANSION JOINT PATTERN AND COLORED CAULK. ALL MOCK-UPS SHALL BE CONSIDERED A PART OF THE SUBMITTAL PROCESS AND REVIEWED AND APPROVED BY THE LANDSCAPE ARCHITECT AND OWNER, PRIOR TO INSTALLATION.
3. ALL EXPANSION JOINTS TO BE CAULKED, COLOR TO MATCH ADJACENT CONCRETE.
4. ALL REFERENCES TO INTEGRAL COLOR CONCRETE WITHIN DRAWING SET SHALL BE PROVIDED AS SCOFIELD CHROMIX ADMIXTURE AVAILABLE THROUGH SIKA USA OR APPROVED EQUAL.
5. ALL CONCRETE SEALANT SHALL BE A WATER-BORNE TYPE. REFER TO SCOFIELD RECOMMENDATIONS FOR SPECIFICATIONS, APPLICATIONS, AND PRODUCT MAINTENANCE.
6. REFER TO CIVIL ENGINEER'S DRAWINGS FOR ALL HANDICAP RAMP DETAILS, TACTILE WARNING LOCATIONS AND TYPE.



STRINGFELLOW
Planning & Design

www.stringfellowplanning.com
alex@stringfellowplanning.com
P: 352.217.7710

PARK AVENUE REFRESH PHASE 1

Winter Park, Florida

SEAL

DANIEL A. ROGERS, RLA
FLORIDA LICENSE #6666866

ISSUED:	DATE:
PRICING DOCUMENTS	08/07/2022
IFC DOCUMENTS	10/29/2022
PERMIT SUBMITTAL	01/19/2023


[illegible]

HARDSCAPE DETAILS

Sheet Title

JOB NO.	2024.026
SCALE:	AS SHOWN
DATE:	08/07/2024
DESIGN	BRW
DRAWN:	BRW
CHECKED:	DAR

L-2.01

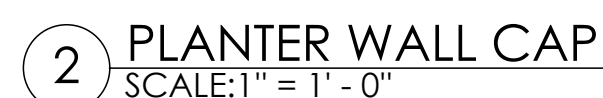

RETAINING WALL / PLANTER WALL CAP NOTES

1. WALL DESIGNS SHOWN FOR DESIGN INTENT AND FINISH MATERIAL APPLICATIONS, STRUCTURAL DESIGN BY OTHERS.
2. REFER TO MATERIAL SCHEDULE FOR COLORS, FINISHES, AND ADDITIONAL NOTES PERTAINING TO FINISH MATERIALS.
3. REFER TO CIVIL ENGINEERS DRAWINGS FOR GRADING INFORMATION INCLUDING TOP OF WALL HEIGHTS.
4. FINAL DIMENSIONS OF ALL PRECAST TO BE FIELD VERIED BY THE CONTRACTOR PRIOR TO FABRICATION /INSTALLATION.
5. SUBMITTALS TO BE PROVIDED TO THE CITY AND LA FOR REVIEW AND APPROVAL OF ALL COLORS AND FINISHES.
6. TOP OF ALL PRECAST CAPS TO BE SLOPED TO DRAIN.

